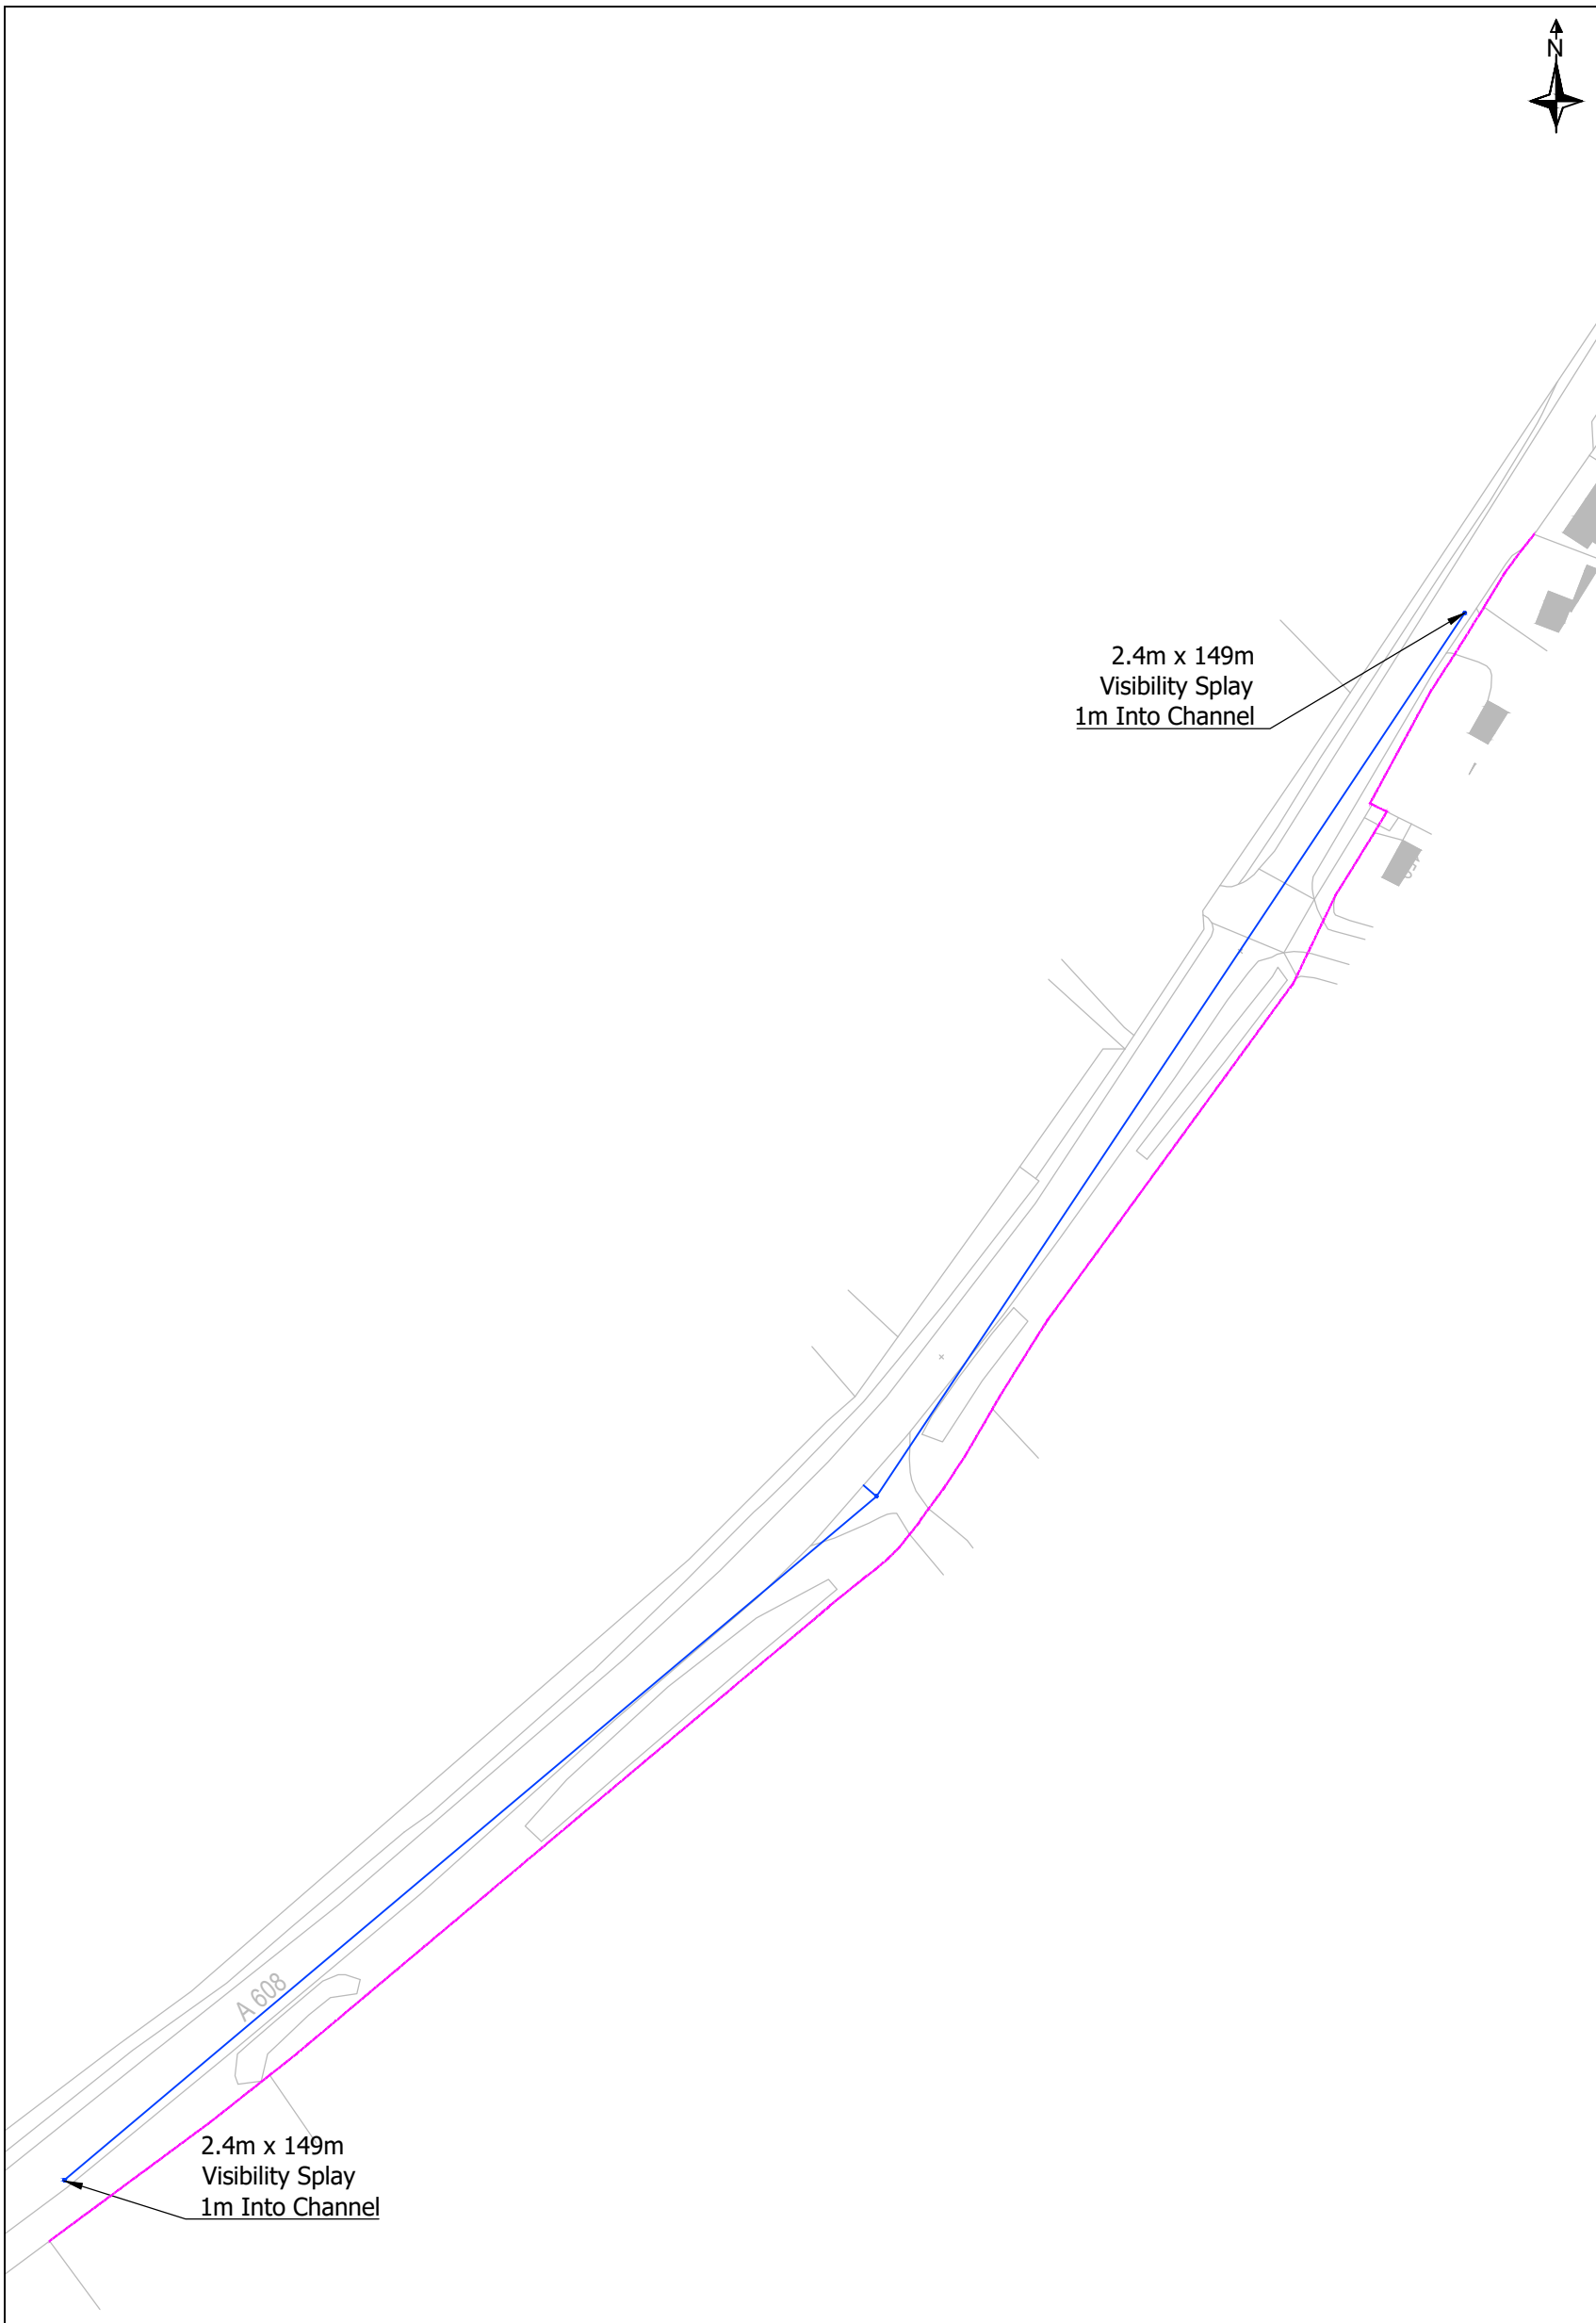


Notes:

1. Do Not Scale This Drawing Unless For Planning Purposes Only. Any Dimensions Shown Are Indicative Only And Are Subject To Verification Onsite.
2. All Dimensions Are In Metres Unless Otherwise Stated.
3. The Design Shown Is Aligned With Ordnance Survey Mapping And Not Topographical Survey Data. This Drawing Is For Information Only And Should Not Be Used For Construction.
4. Plotted Visibility Splays As Requested By DCC Highways During Consultation (Ref: AVA/2025/0516).

Assumed Highway Extents (TBC)

50 Carriageway Speed Limit

Rev	Description	Date

Client:
Smalley View Farm Ltd

Project:
Smalley View Farm
Main Road
Ilkeston

Drawing Title:
Main Road Visibility Extents

Drawing Number:
RHC-25-155-02

Revision:	Sheet Size:	Scale:
-	A3	1:1000
Drawn & Checked By:	**Date:**	**Status:**
AR	29/08/2025	Information

E: enquiries@robertshighwayconsultants.co.uk
P: +44 (0)7935 229255
W: www.robertshighwayconsultants.co.uk

Ordnance Survey ©
Crown Copyright 2025.
All Rights Reserved.

Roberts
Highway Consultants