
BLOCK PLAN

SCALE 1:500

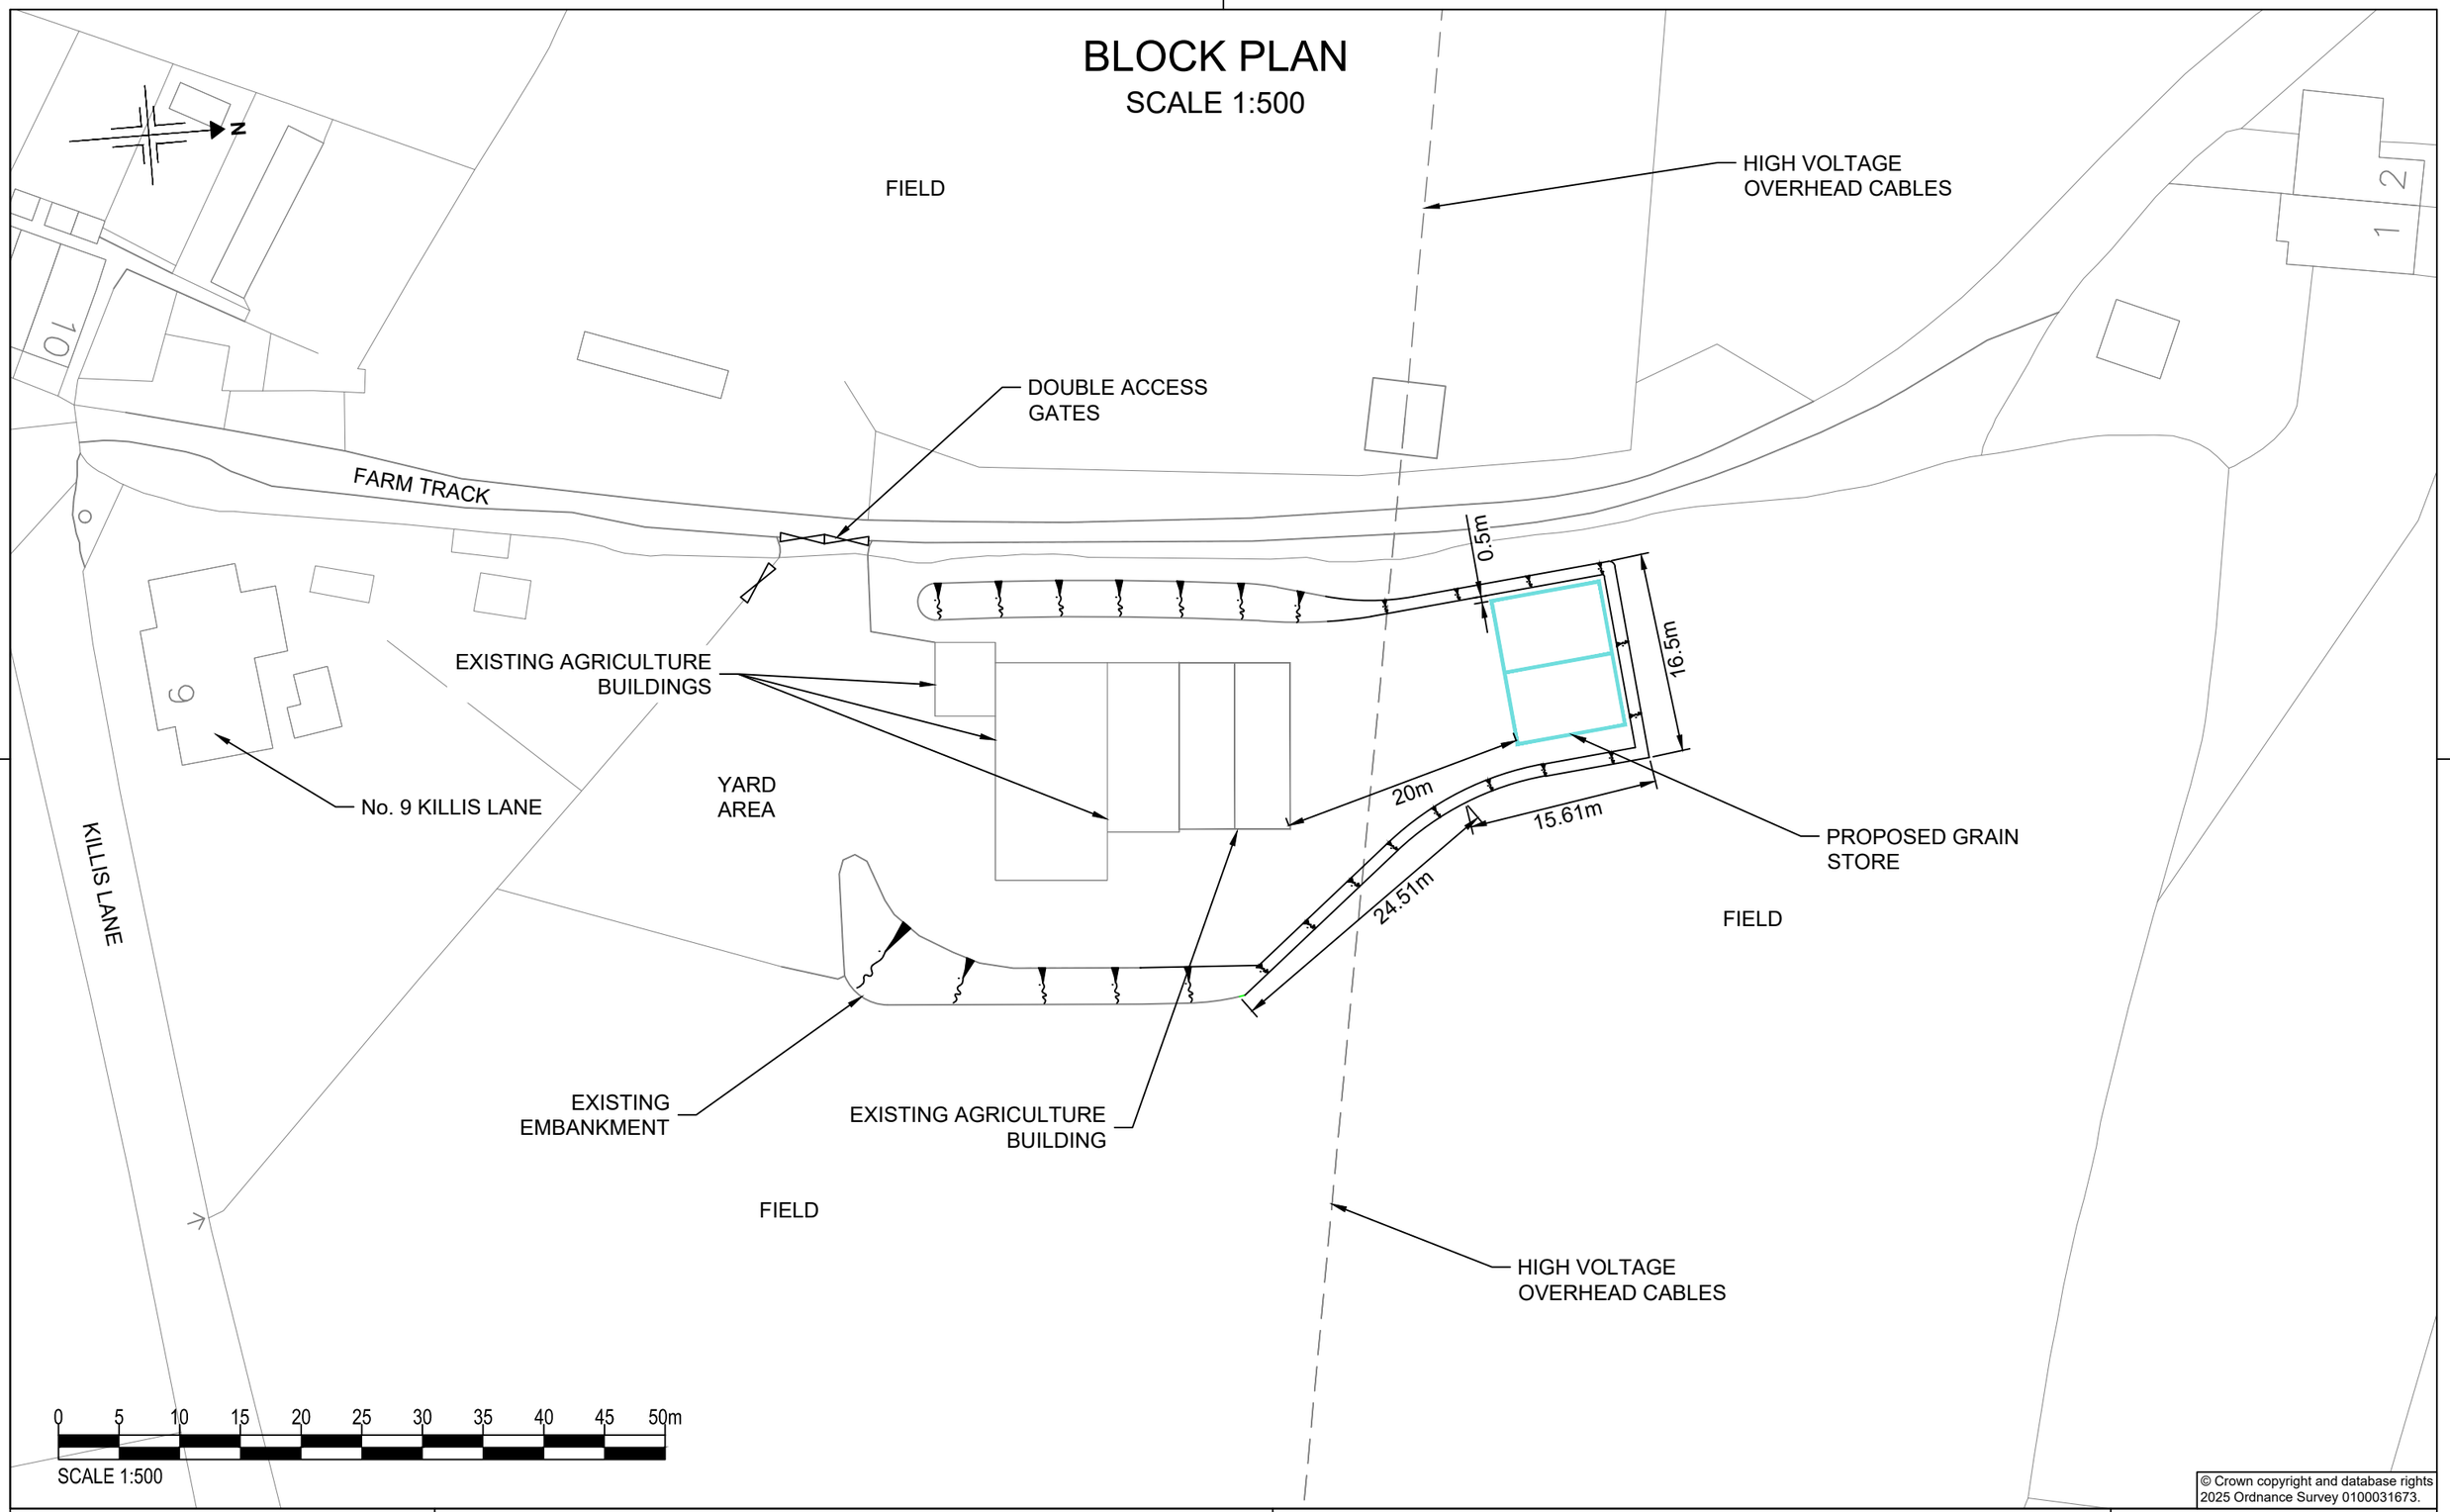

© Crown copyright and database rights
2025 Ordnance Survey 0100031673.

HAYES/2025/03		Drawing Title: PROPOSED BUILDING BLOCK PLAN SHEET 3 OF 7	Client: JF & SJ HAYES LONG FALLOW FARM, KILLIS LANE HOLBROOK, DE56 0LS
Scale at A3: 1:500	Revision: A		
Drawn By: LEJ	Date: 06/08/2025		
Checked By:RJS	Date: 07/08/2025		

PLANNING SERVICES
Professional CAD Plans Drawn
Planning Applications & Drawings

Contact:
Name: Lawrence Johnson
Tel: 07812 466662

A3_H