

SOUTH ELEVATION

SCALE 1:100

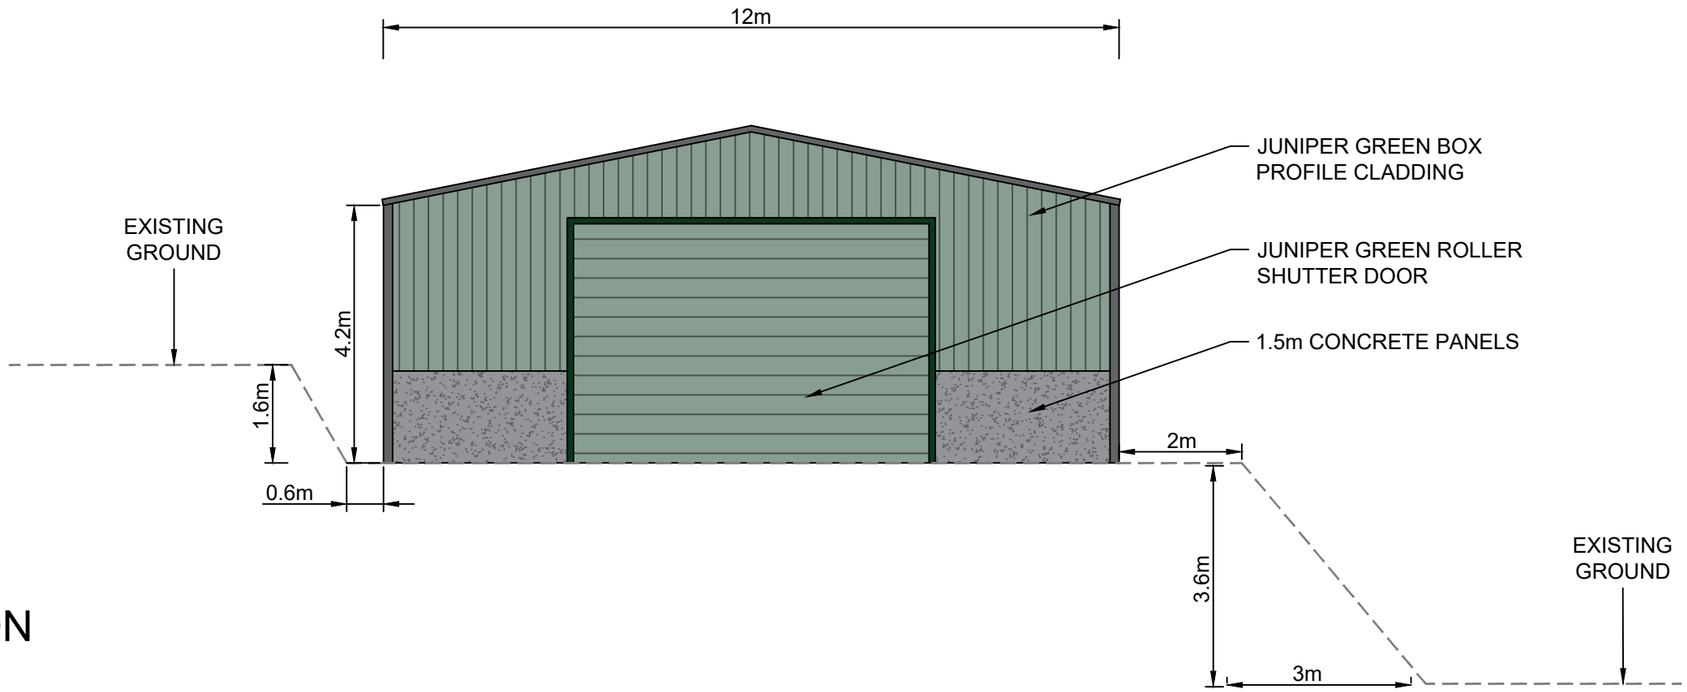

EAST ELEVATION

SCALE 1:100

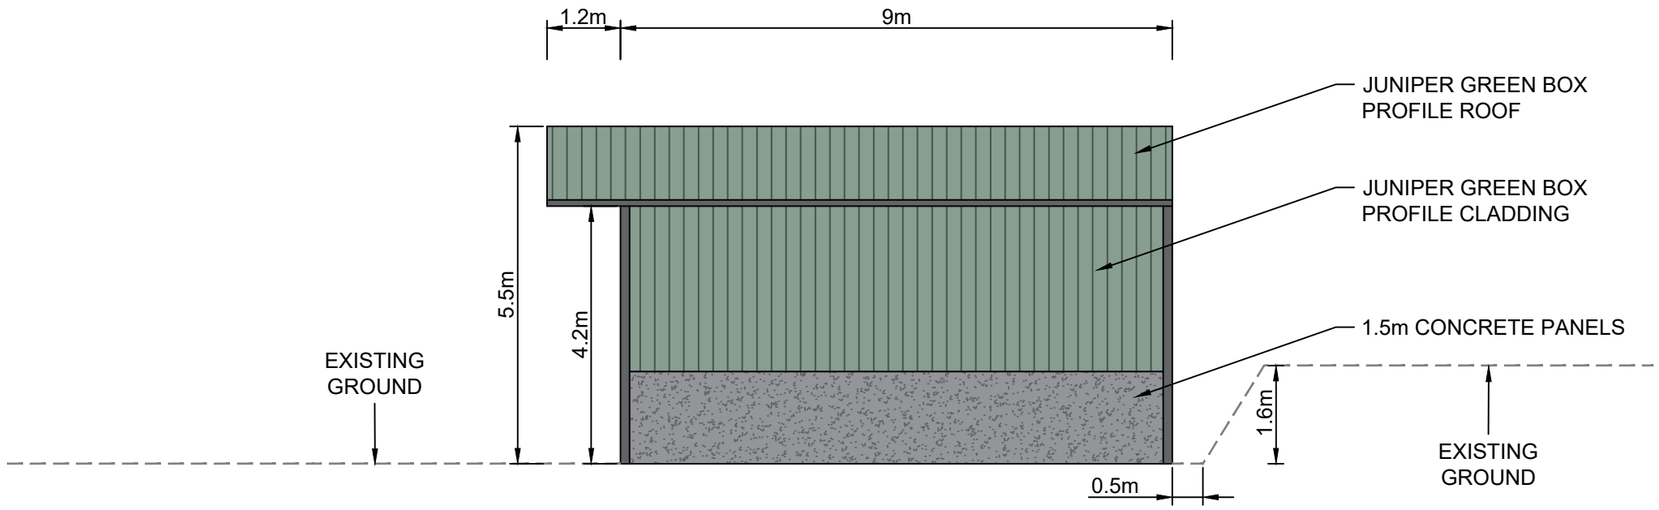

HAYES/2025/04	
Scale at A3: 1:100	Revision: A
Drawn By: LEJ	Date: 06/08/2025
Checked By:RJS	Date: 07/08/2025

Drawing Title:

PROPOSED BUILDING ELEVATIONS
SHEET 4 OF 7

Client:

JF & SJ HAYES
LONG FALLOW FARM, KILLIS LANE
HOLBROOK, DE56 0LS

PLANNING SERVICES
Professional CAD Plans Drawn
Planning Applications & Drawings

Contact:
Name: Lawrence Johnson
Tel: 07812 466662

A3_H