
A1

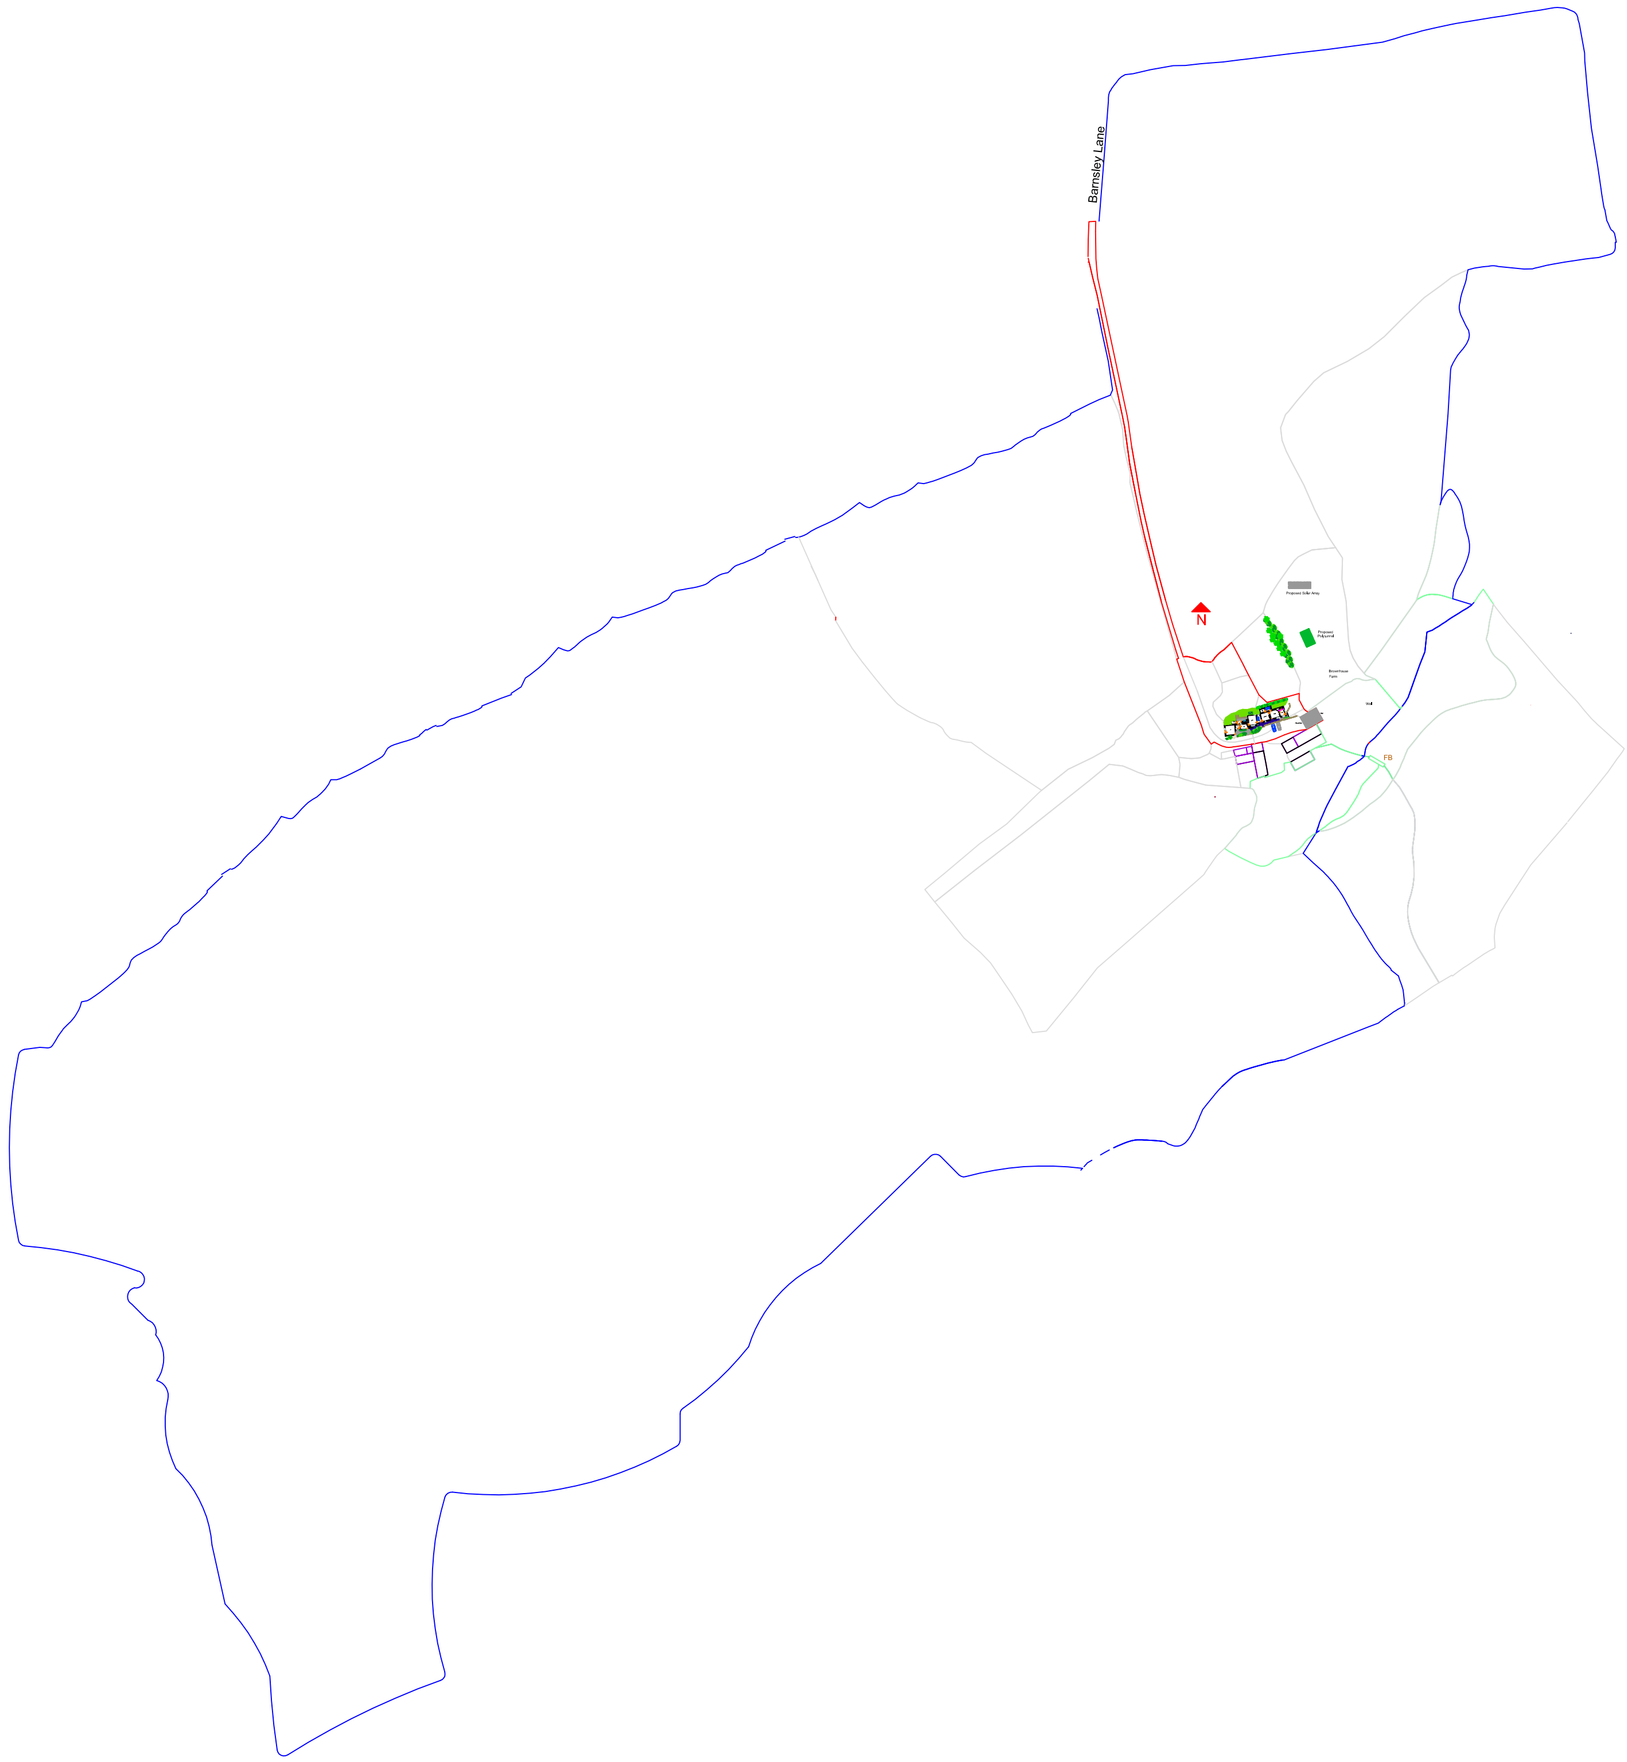


0 10 40 80 120 160 M

1:2500 Scale

HenSon Logistics Ltd

Specialists in Self Storage Design and Project Management

Tel: 01246 239419 Fax: 01246 559007 Mob: 07976 015906 mail@hensonlogistics.co.uk
9, Southfield Ave, Hasland, Chesterfield, Derbyshire, England S41 0LX
HenSon Logistics Ltd - Registerfed in England and Wales 4449753

© HenSon Logistics Ltd

This document is the sole property of HenSon Logistics Ltd, and shall not be copied or reproduced in any manner, communicated to any third party, nor used for any purpose whatsoever except with the express authority of HenSon Logistics Ltd.

Client
Alice and Peter Taylor
Brownhouse Farm
Ashleyhay DE4 4AH

Project

Title
Location Plan 1:2500

| Job No | Drawn by | Date |
|---|---|---|
| H25/868 | DJH | 29/08/25 |

| Drawing No | Scale | Revision | | |
|---|---|---|---|---|
| 868-28 | 1:2500 @A1 | - | - | A |