


A3

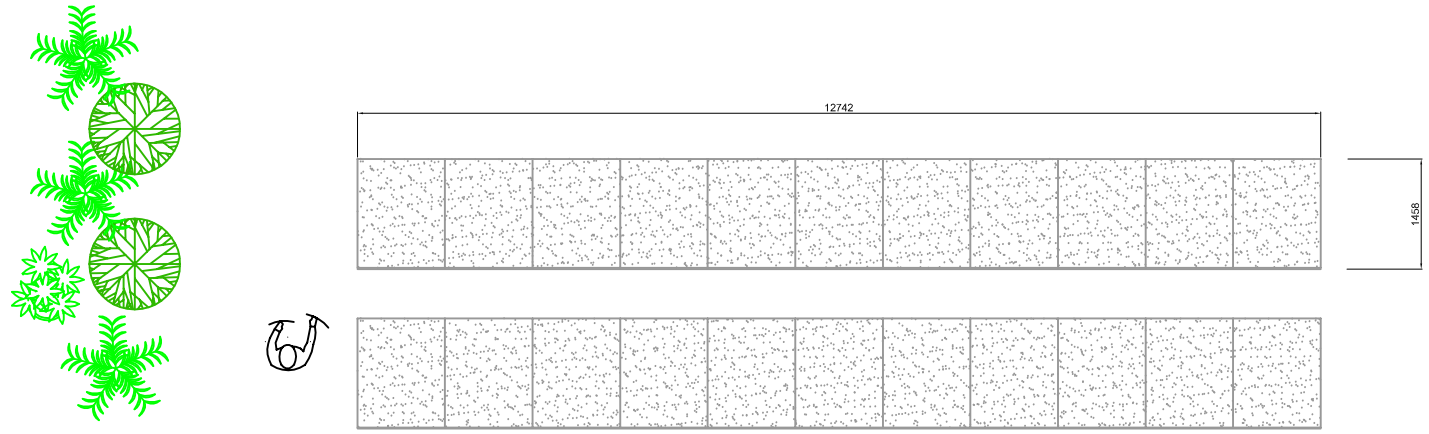


Proposed Plan View

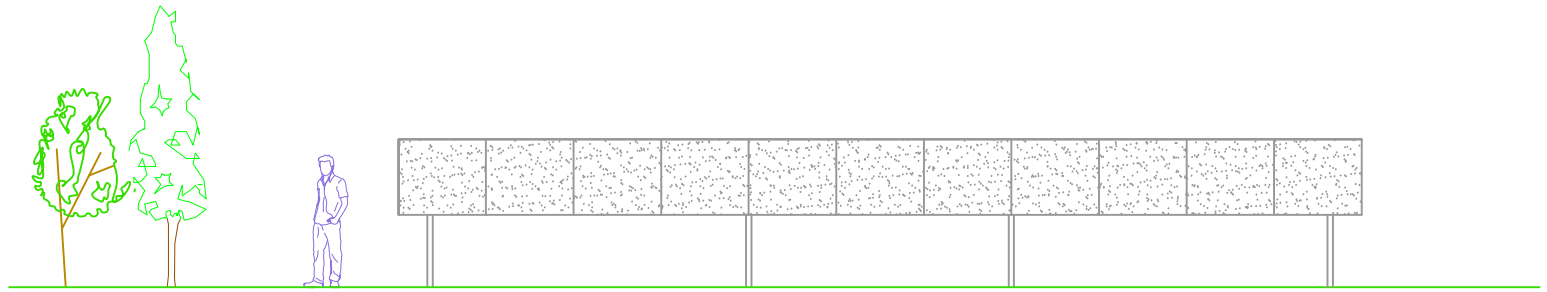

Proposed Front Elevation

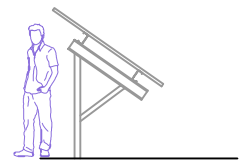

Side Elevation on level ground

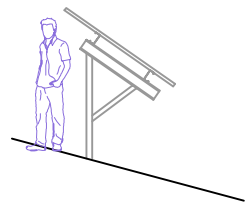

Side Elevation on sloping field

0 1 2 3 4 5 6 7 M

1:100 Scale

Full Size Printing check Scale

50mm

HenSon Logistics Ltd

Specialists in Self Storage Design and Project Management

Tel: 01246 239419 Fax: 01246 559007 Mob: 07976 015906 mail@hensonlogistics.co.uk
9, Southfield Ave, Hasland, Chesterfield, Derbyshire, England S41 0LX
HenSon Logistics Ltd - Registerfed in England and Wales 4449753

© HenSon Logistics Ltd
This document is the sole property of HenSon Logistics Ltd, and shall not be copied or reproduced in any manner, communicated to any third party, nor used for any purpose whatsoever except with the express authority of HenSon Logistics Ltd.

Client
Alice Taylor
Brown House Farm
Ashleyhay DE4 4AH

Project
Refurbishment

Title
Proposed Solar Array

Job No	Drawn by	Date
H25/868	DJH	29/08/25

Drawing No	Scale	Revision
868-27	1:100@A3	B