


SITE LOCATION PLAN SCALE 1:1250

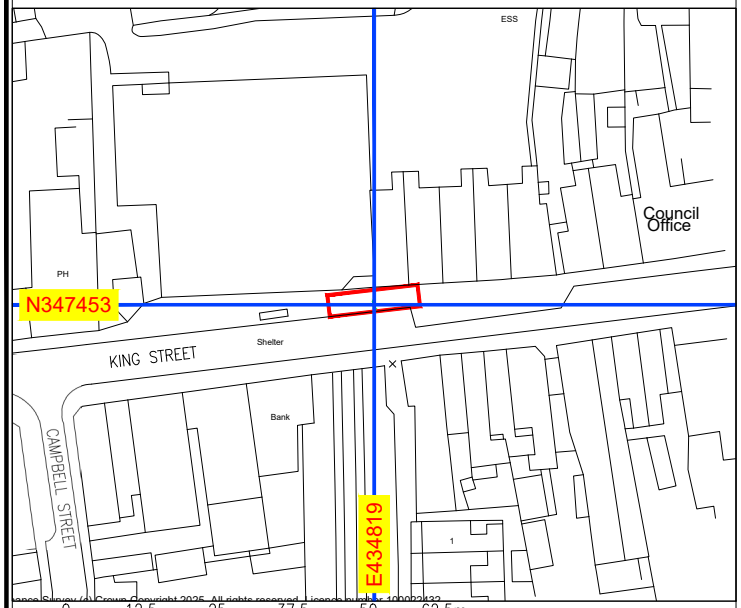

LOCATION PLAN SCALE 1:50000

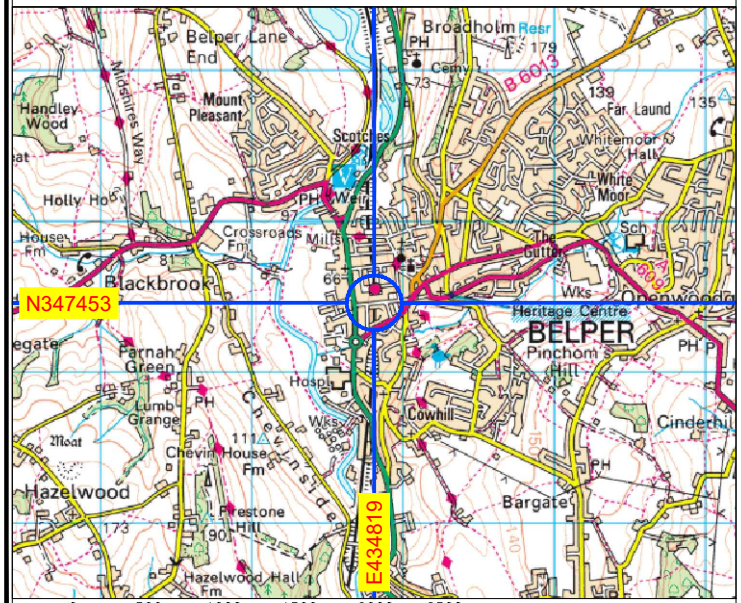

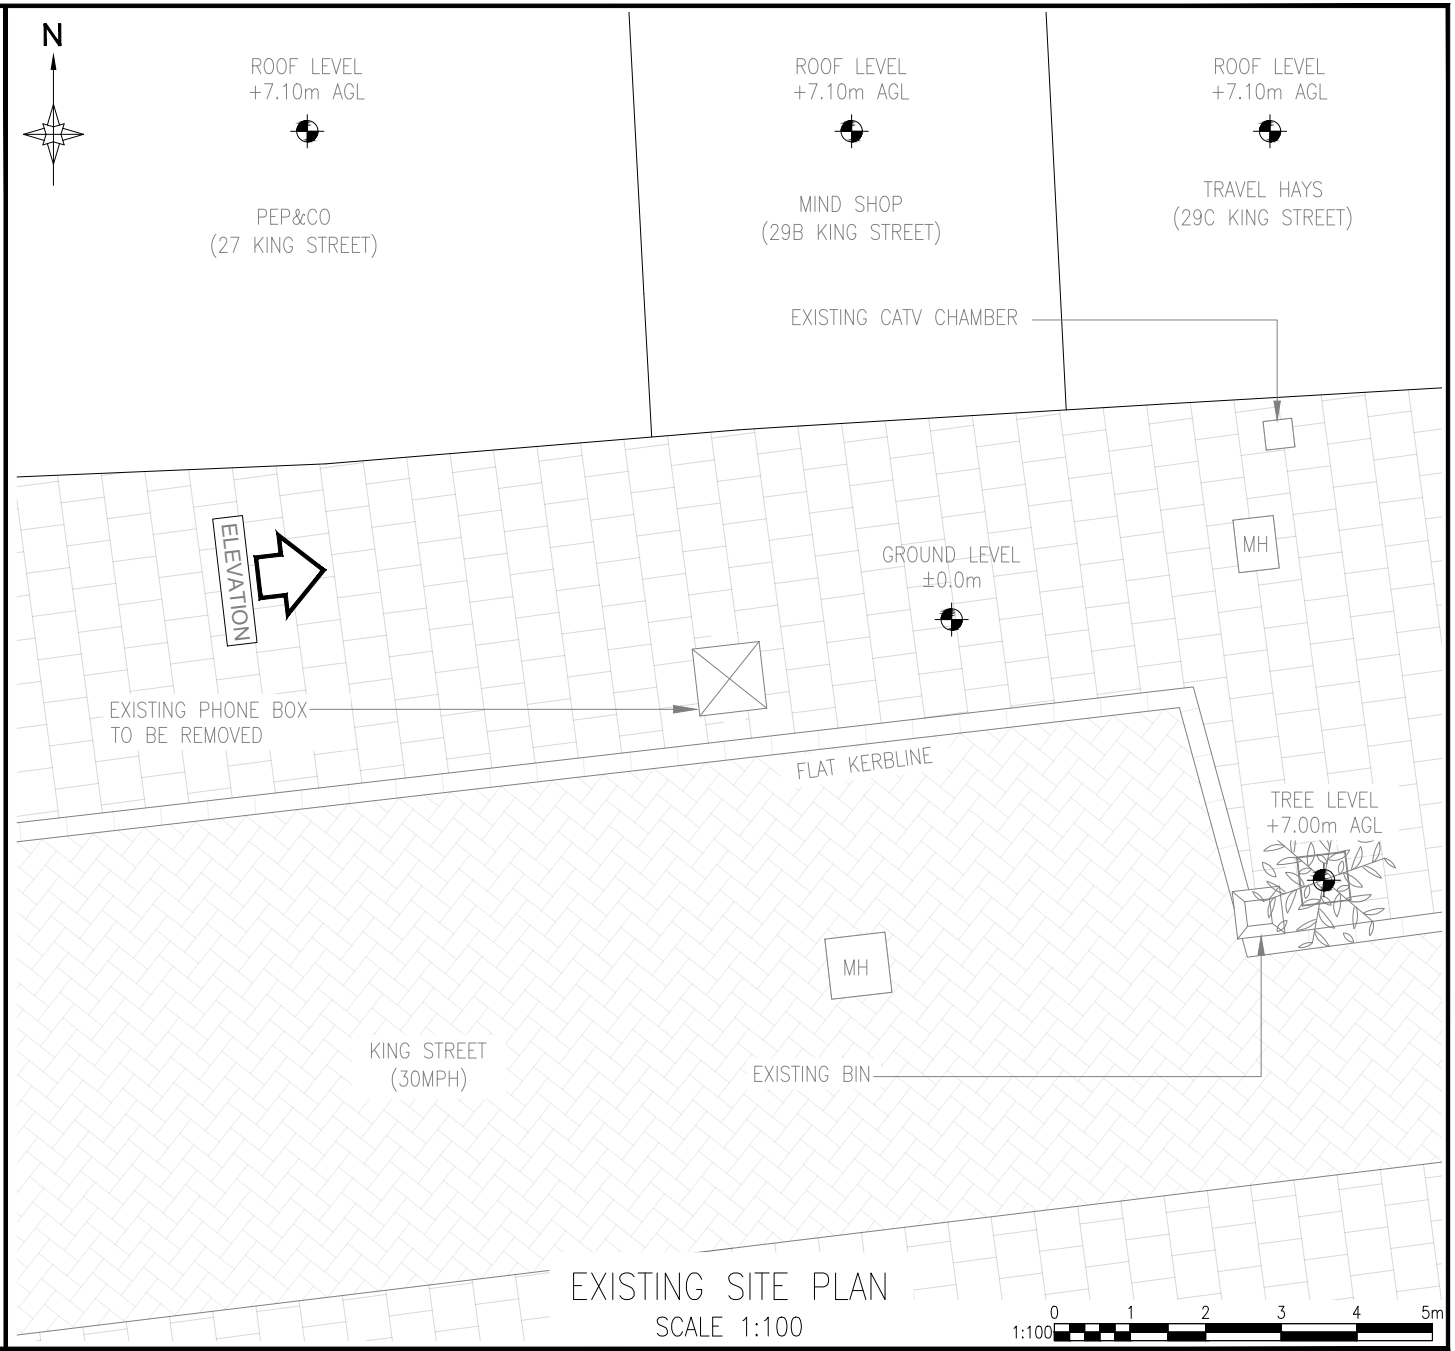

REV	DESCRIPTION	BY	DATE
A	ISSUED FOR APPROVAL	CAR	18.08.25

SCALE AS SHOW WHEN PRINTED AT A4	DRAWN	CAR	CHECKED	DCC	ALL DIMENSIONS IN METRES U.N.O
	DATE	18.08.25	DATE	18.08.25	

LOCATION PLAN - Digital Mapping Solutions from Dotted Eyes.


SITE BLOCK PLAN - Digital Mapping Solutions from Promap

DRAWING TITLE
STREET HUB
3-AMB001
001 - EXISTING SITE PLAN


SITE ADDRESS
29B KING STREET
BELPER
DE56 1PX


REV A

SITE LOCATION PLAN SCALE 1:1250

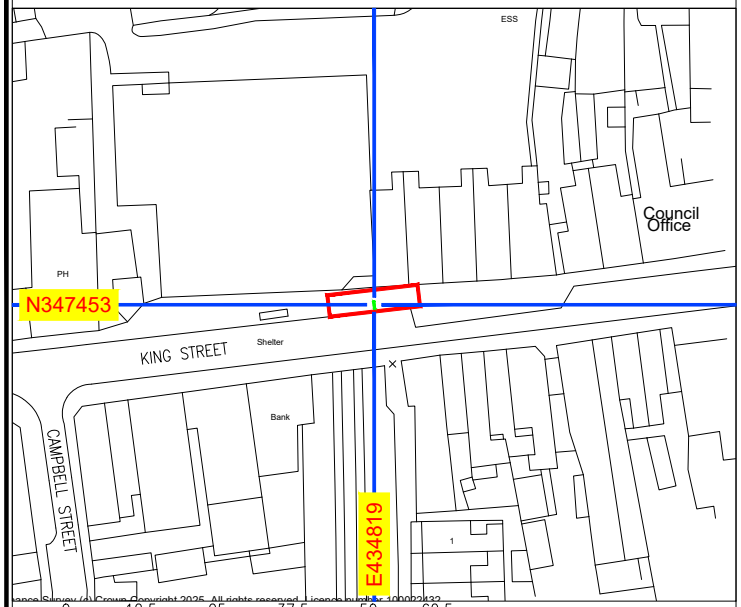

LOCATION PLAN SCALE 1:50000

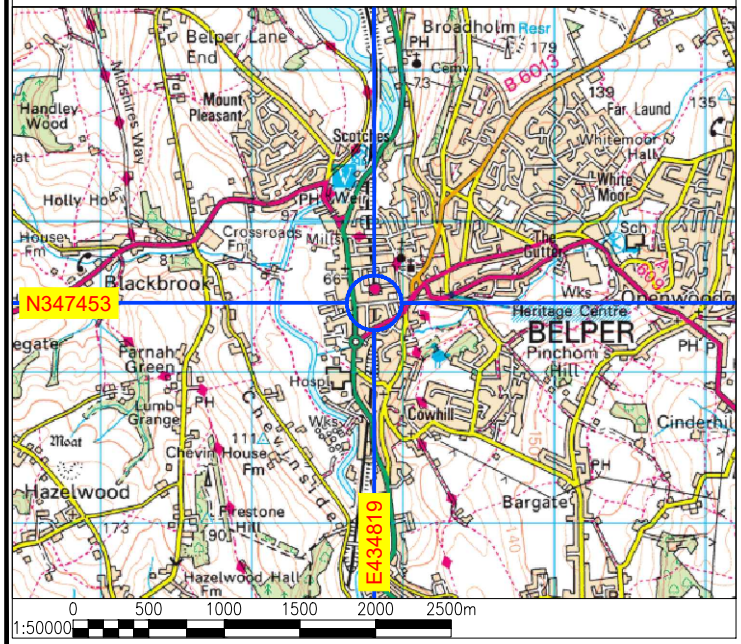

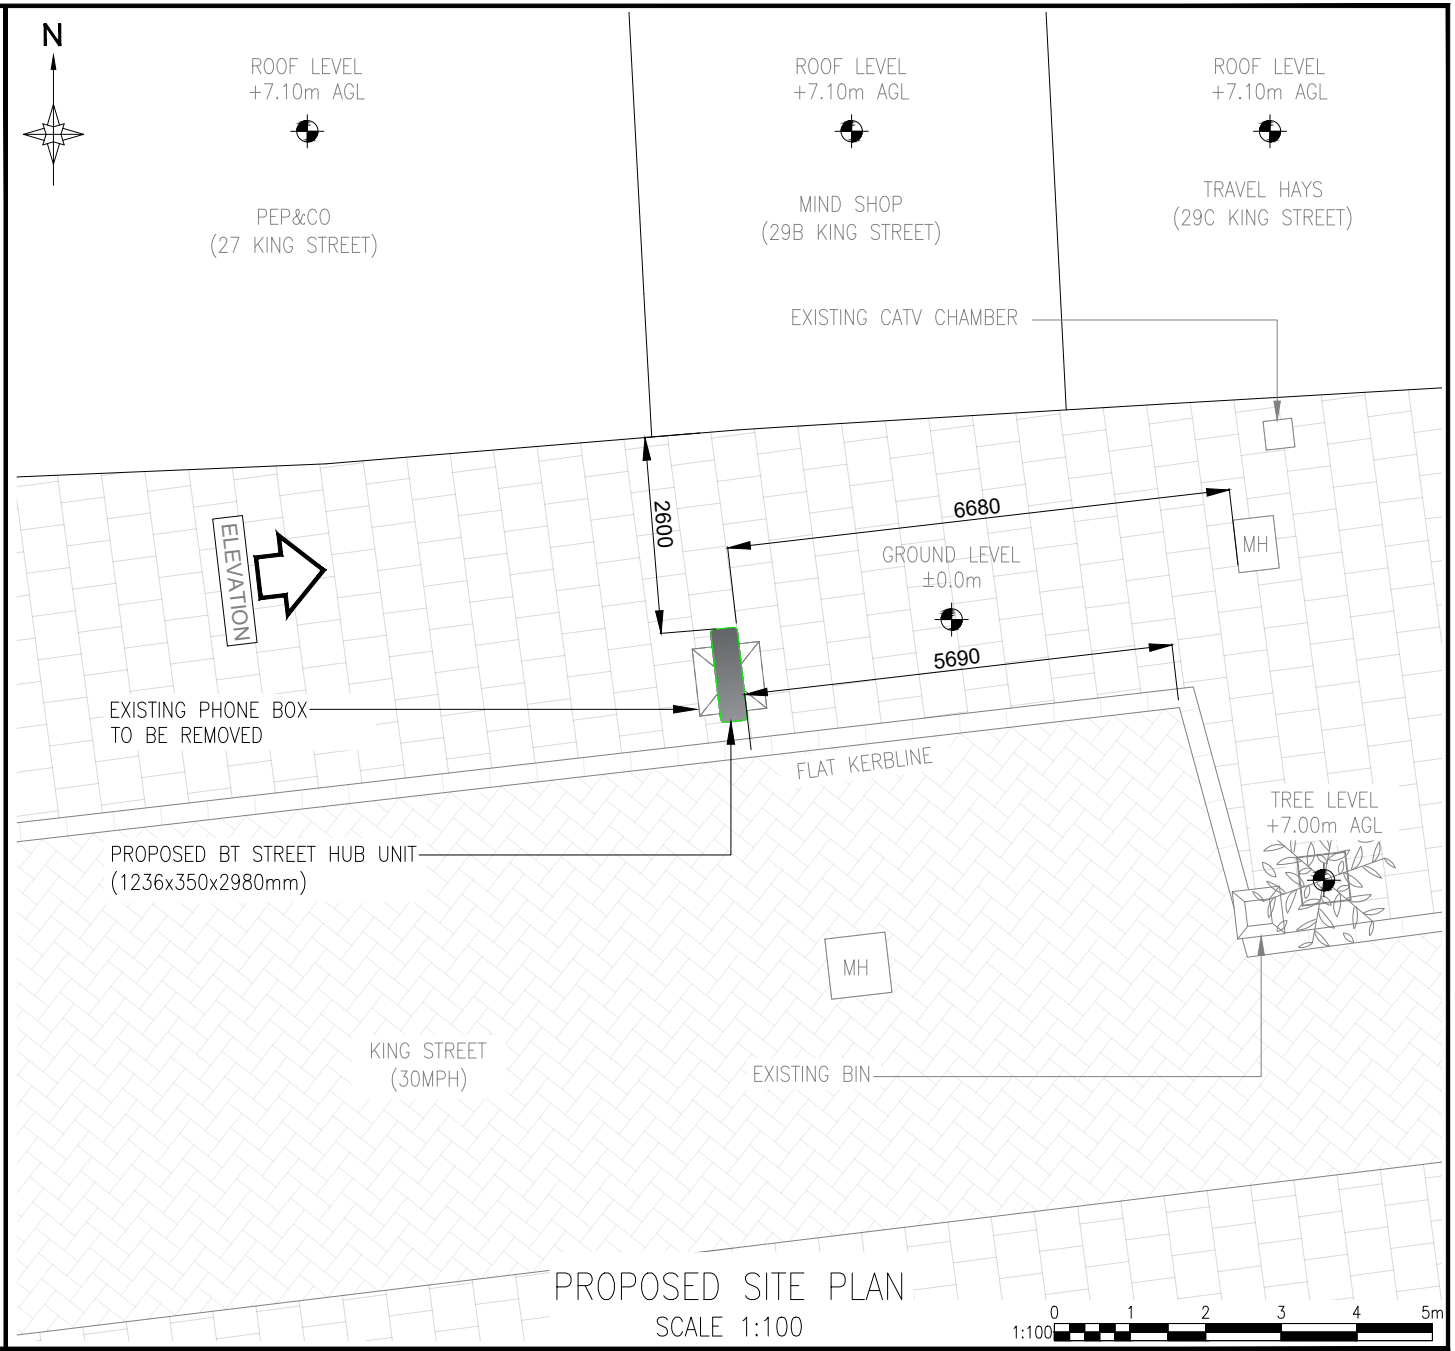

PROPOSED SITE PLAN
SCALE 1:100

0 1 2 3 4 5m
1:100

REV	DESCRIPTION	BY	DATE
A	ISSUED FOR APPROVAL	CAR	18.08.25

SCALE AS SHOW WHEN PRINTED AT A4	DRAWN	CAR	CHECKED	DCC	ALL DIMENSIONS IN METRES U.N.O
	DATE	18.08.25	DATE	18.08.25	


LOCATION PLAN - Digital Mapping Solutions from Dotted Eyes.

SITE BLOCK PLAN - Digital Mapping Solutions from Promap

DRAWING TITLE
STREET HUB
3-AMB001
002 - PROPOSED SITE PLAN

SITE ADDRESS
29B KING STREET
BELPER
DE56 1PX

REV A

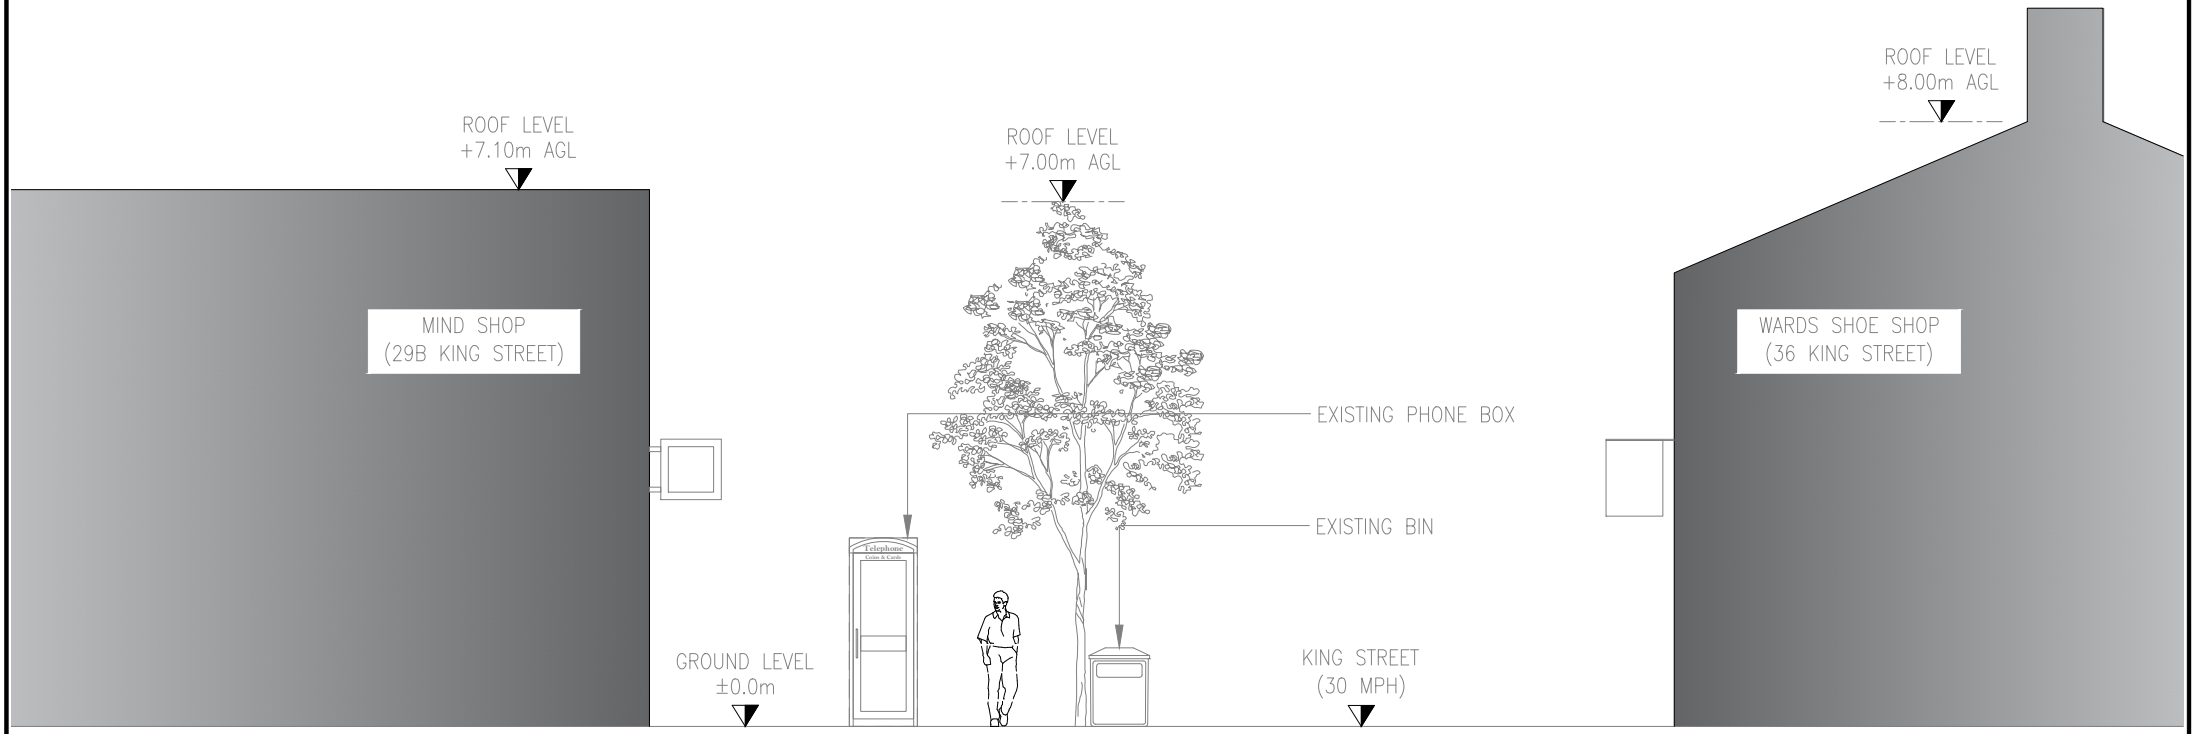

EXISTING SITE ELEVATION

SCALE 1:100

1:100 0 1 2 3 4 5m

REV	DESCRIPTION	BY	DATE
A	ISSUED FOR APPROVAL	CAR	18.08.25

SCALE AS SHOW WHEN PRINTED AT A4	DRAWN	CAR	CHECKED	DCC	ALL DIMENSIONS IN METRES U.N.O
	DATE	18.08.25	DATE	18.08.25	

LOCATION PLAN - Digital Mapping Solutions from Dotted Eyes.

SITE BLOCK PLAN - Digital Mapping Solutions from Promap


DRAWING TITLE

STREET HUB
3-AMB001
003 - EXISTING SITE ELEVATION

SITE ADDRESS

29B KING STREET
BELPER
DE56 1PX

REV A

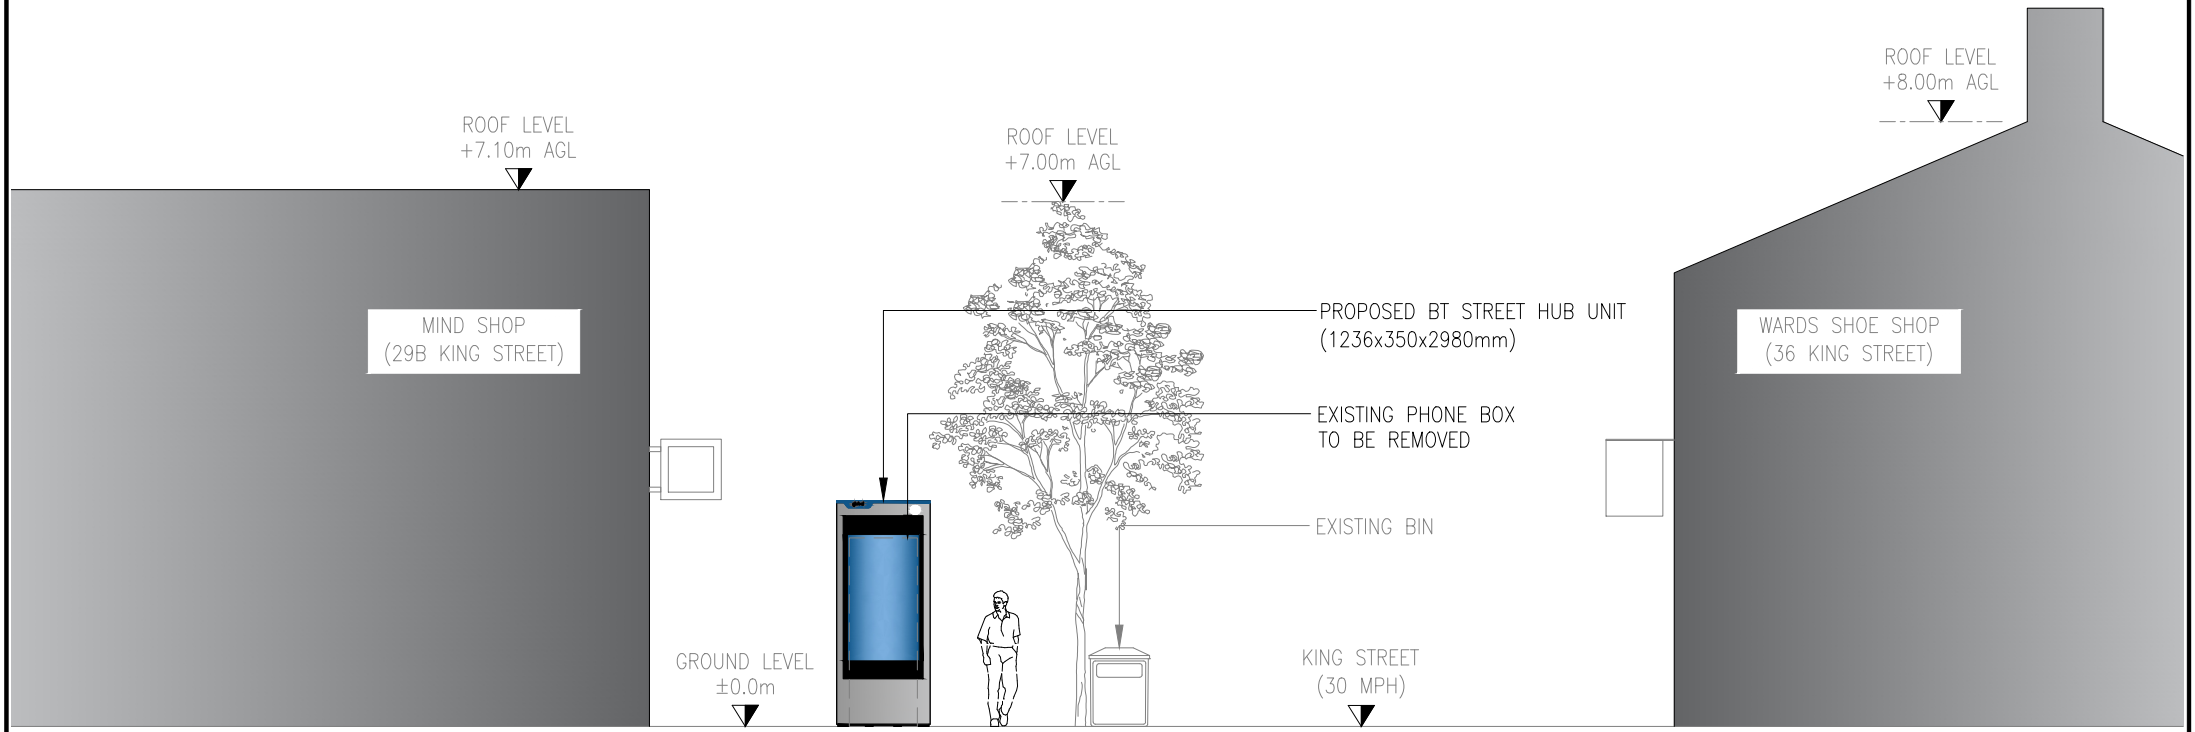

PROPOSED SITE ELEVATION

SCALE 1:100

1:100 0 1 2 3 4 5m

REV	DESCRIPTION	BY	DATE
A	ISSUED FOR APPROVAL	CAR	18.08.25

SCALE AS SHOW WHEN PRINTED AT A4	DRAWN	CAR	CHECKED	DCC	ALL DIMENSIONS IN METRES U.N.O
	DATE	18.08.25	DATE	18.08.25	

LOCATION PLAN - Digital Mapping Solutions from Dotted Eyes.

SITE BLOCK PLAN - Digital Mapping Solutions from Promap

DRAWING TITLE
STREET HUB
3-AMB001
004 - PROPOSED SITE ELEVATION

SITE ADDRESS
29B KING STREET
BELPER
DE56 1PX

REV A