
Chequer Meadow EV charger application

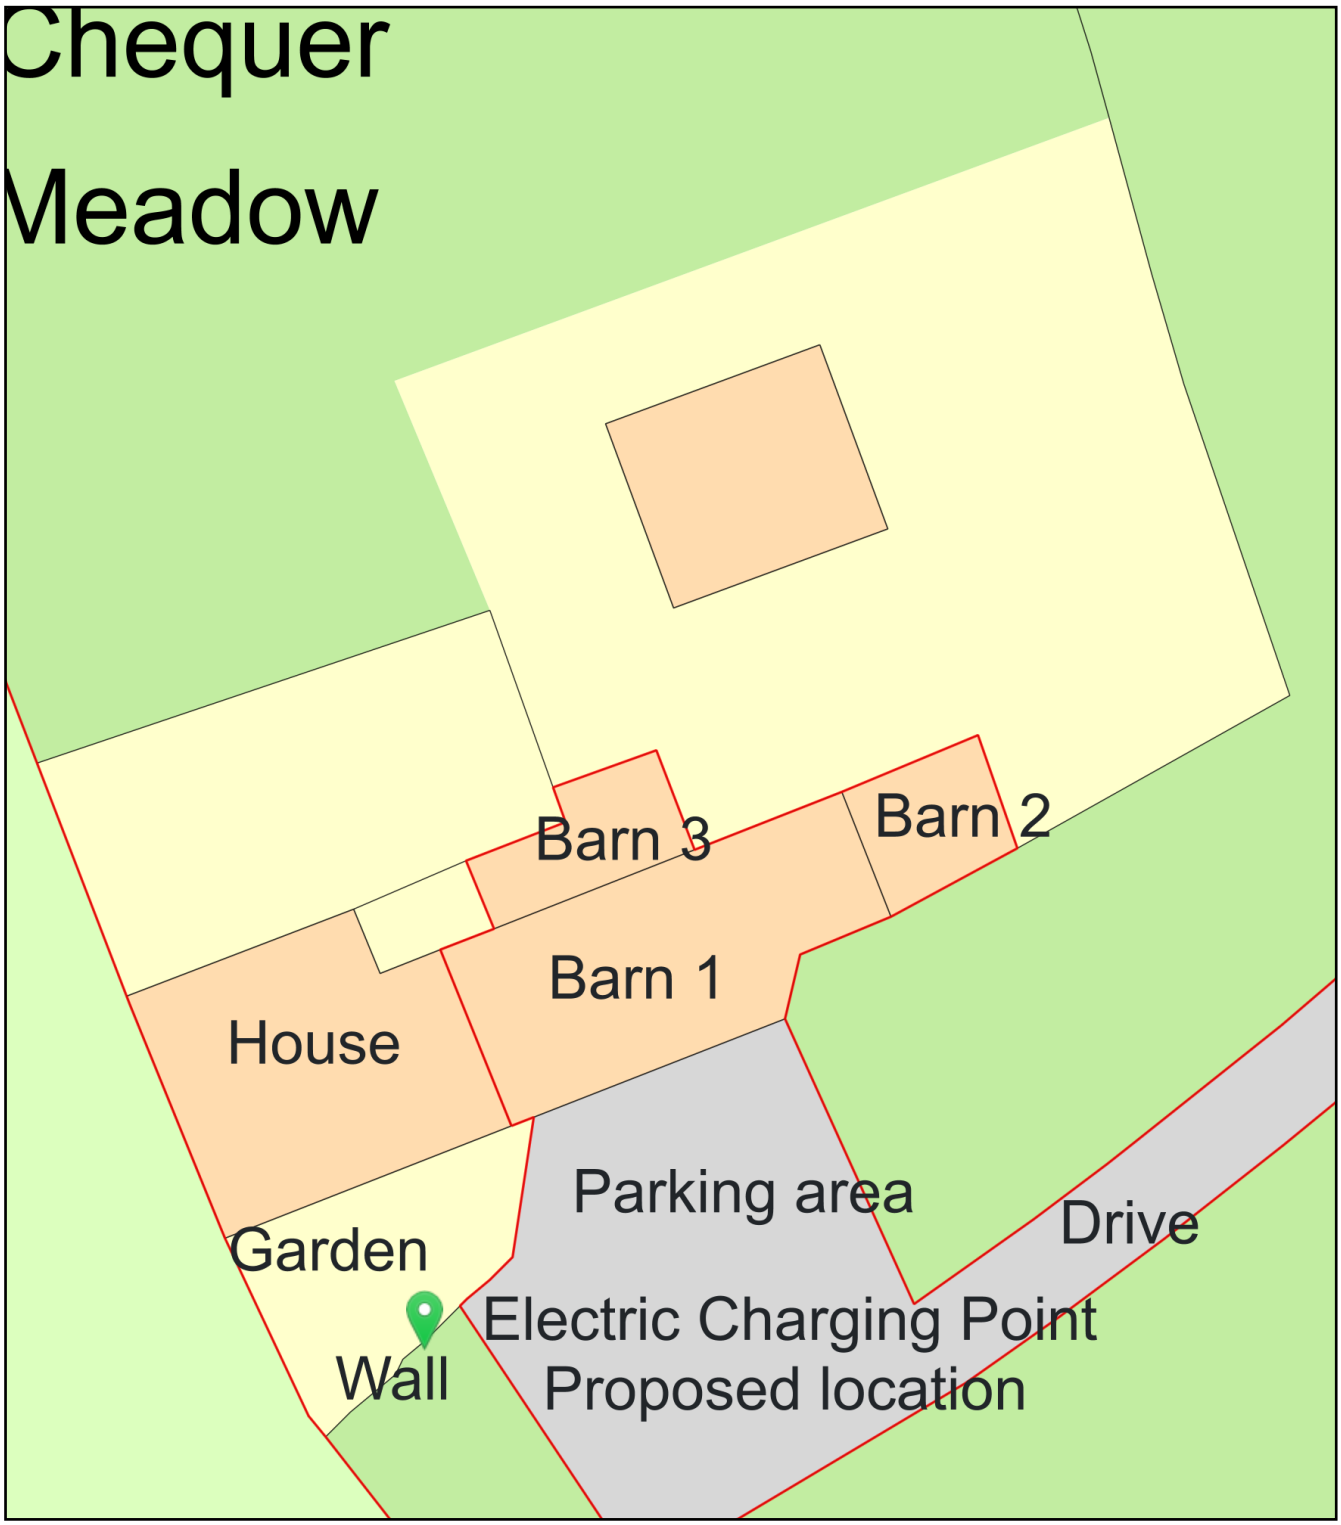

0 10
Metres

N

ReQuestaPlan

Plan Produced for:	Elizabeth Baxter
Date Produced:	03 Sep 2025
Plan Reference Number:	TQRQM25246201120506
Scale:	1:200 @ A4

© Crown copyright and database rights 2025 OS 100042766