

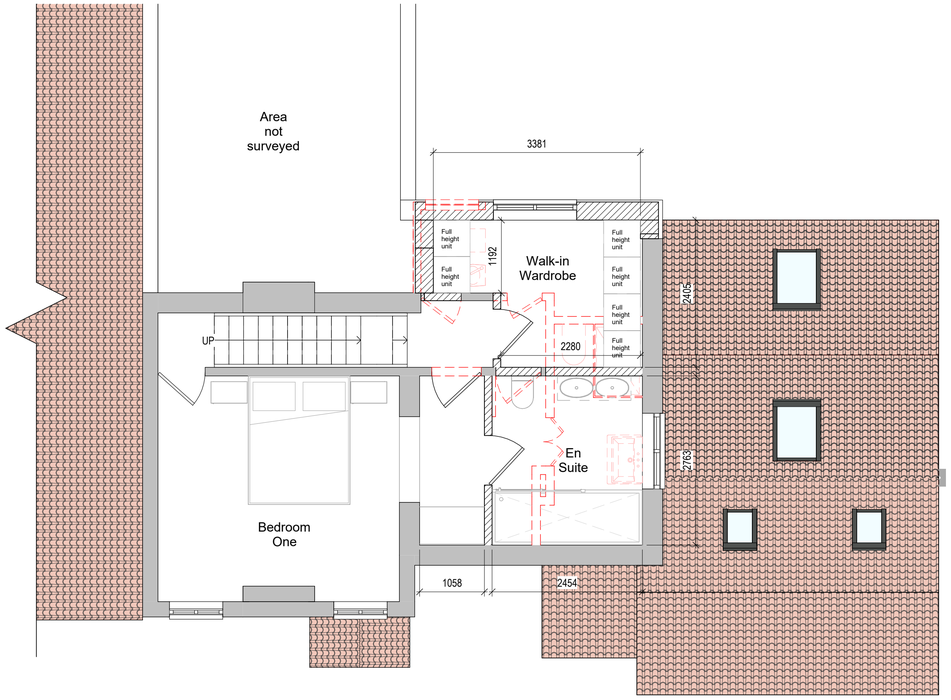


FF Plan as Proposed
1 : 50

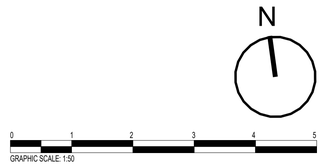

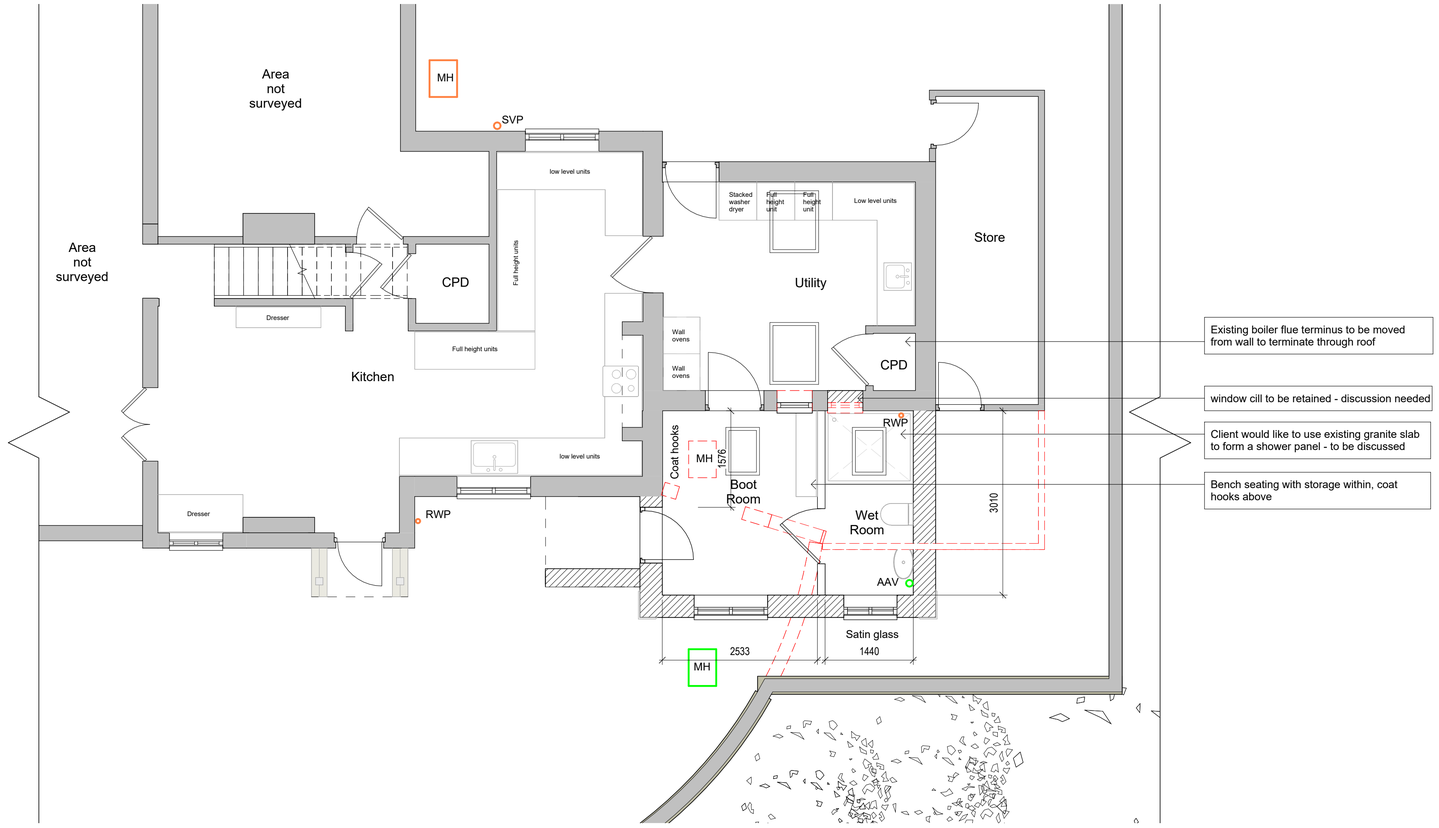

GF Plan as Proposed
1 : 50

Copyright retained in accordance with the copyright, design, and patents act 1988.

DO NOT SCALE OFF DRAWINGS
Dimensions to be checked on site.

CDM Regulations 2015

! Denotes a significant hazard or difficult management procedure. Please refer to drawing notes for potential hazards. Main contractor to plan for mitigation measures in response to hazards.

CDM Regulations require that **all** projects are to:

- **Have workers to be competent and are suitably skilled for the work they carry out;**
- **Contractors to provide appropriate supervision, instruction and information to all on site workers to provide a safe working environment;**
- **Have a written construction phase plan.**

Worcester Lloyd are appointed as `Designer` only, unless a written appointment has been completed for the formal appointment as `Principal Designer`

REV	DATE	DESCRIPTION	DRAW	CHK
B	04.09.25	Added external porch to extension		2
A	20.08.25	General tweaks following scheme review		1

WORCESTER LLOYD
ARCHITECTS & ENGINEERS
Derby Office: 01332 498 770
Hitchin Office: 01462 226 308
www.worcesterlloyd.co.uk
RIBA
Chartered Practice

Project / Client:

Cutler Brook Cottage, Weston Underwood

Drawing Title:

Floor Plans as Proposed

Scale:	Size:	Date:	Status:
1 : 50	A1		Proposed
	Drawn By: SW	Checked By: MW	

Drawing No:	Revision:
114 2025 003	B