

Revision		Date
A-F	Please refer to previous versions	05/06/24 - 16/12/24
G	Proposed garden retaining wall extended round to south to create a walkway around the extension	04/08/25
H	Amended design of proposed garden retaining wall	22/08/25




1. Front Elevation

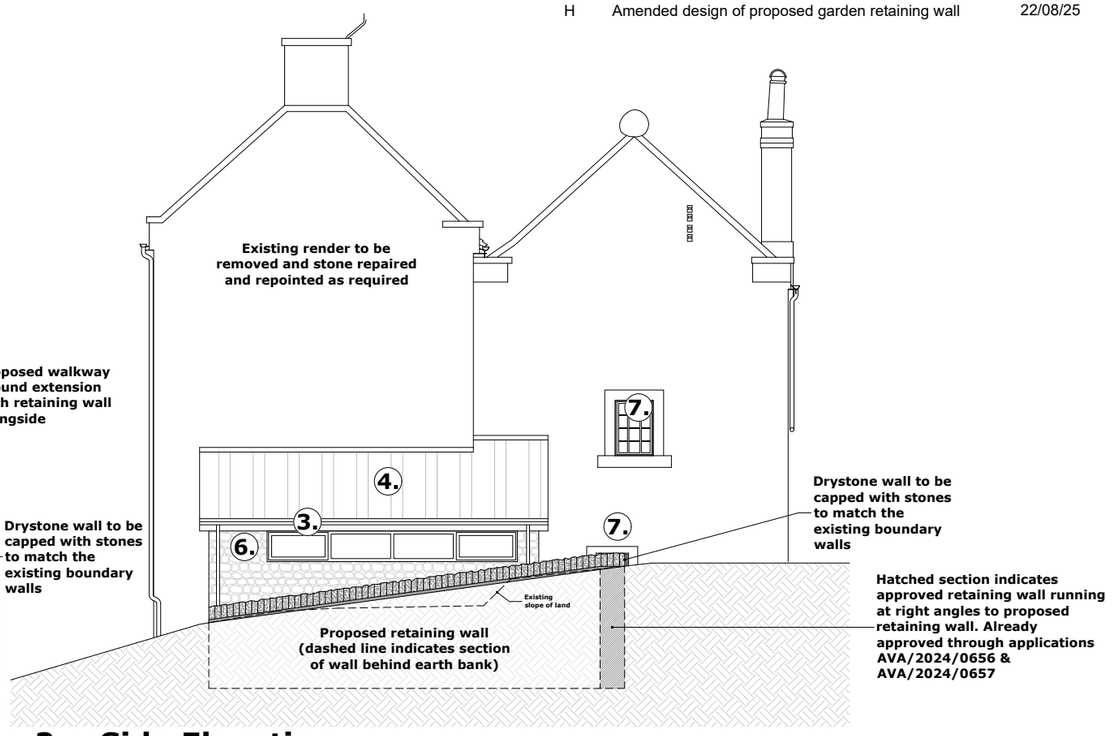

2. Side Elevation

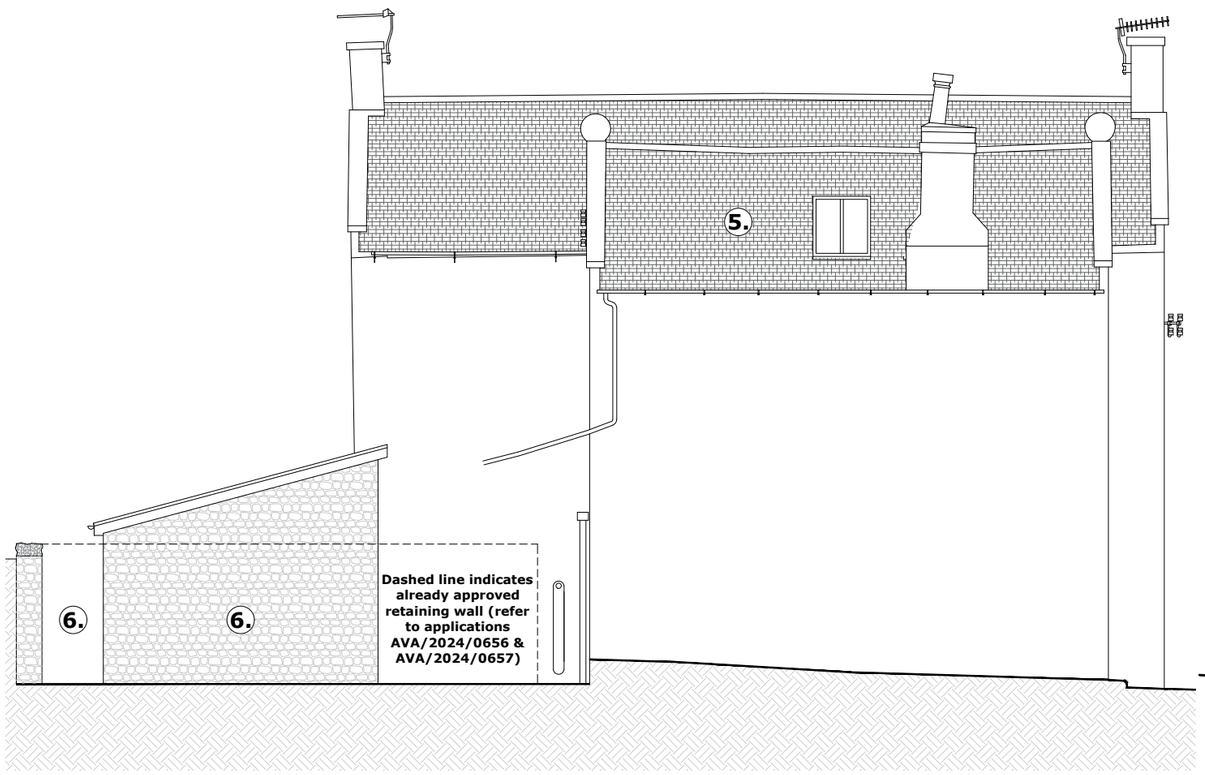

3. Rear Elevation

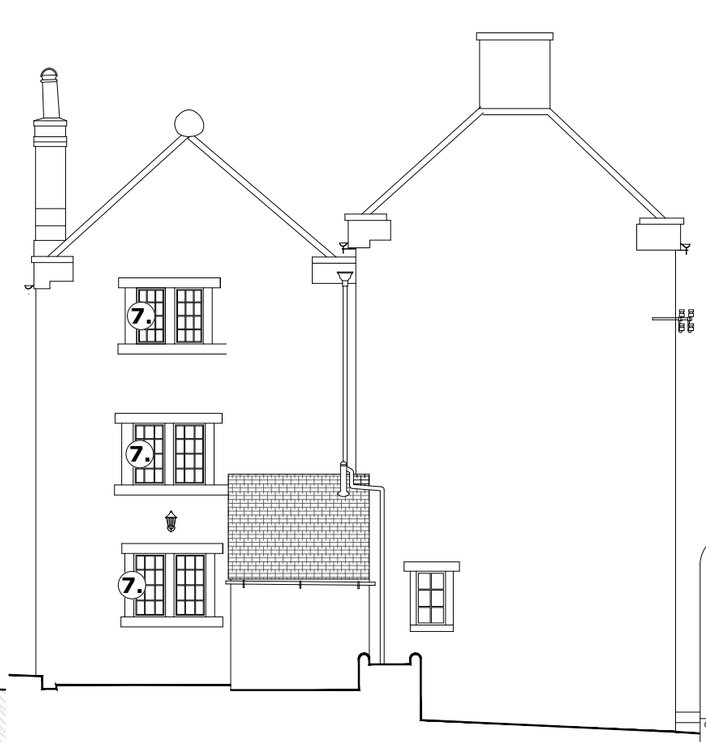

4. Side Elevation

Material key:

1. Replacement Timber Door
2. Replacement Timber Sliding Sash Windows
3. Aluminium Windows and doors
4. Standing Seam Metal Cladding to roof
5. Conservation Rooflight
6. Drystone walling
7. Existing metal windows to be assessed and investigated by a metal window repair specialist to advise on appropriate repairs.

1m SCALE 1:100

PlanningDesign
Second Floor, Suite 3
Woburn House
Vernon Gate
Derby
DE1 1UL
Tel: 01332 347 371
E-mail: info@planningdesign.co.uk
www.planningdesign.co.uk

PROJECT DESCRIPTION:	Thermal improvements, extension and remodel at Spendlove Farmhouse, Ashleyhay, Barnsley ln, Wirksworth, Matlock DE4 4AH.
DRAWING TITLE:	Proposed elevations
DRAWN BY: / CHECKED BY:	Mapmatic/ DS / LC
CLIENT:	Mr and Mrs Farrant
DRAWING NUMBER: / REVISION:	010 / H
SCALE: / DATE:	1:100 @ A3 / 03/04/2023
STATUS:	PLANNING
DRAWING REF:	4707 - 010

© all information copyright planning design practice ltd. all rights reserved
DRAWINGS FOR ILLUSTRATION PURPOSES ONLY **NOT INTENDED FOR CONSTRUCTION**
No dimensions to be scaled from this drawing. All dimensions to be checked and confirmed on site