


Revision		Date
A	Client Amendments	05/06/24
B	Conservation Officer Amendments	14/08/24
C	Window note added	27/08/24
D	Extension revisions	29/08/24
E	Extension revisions following planner comments	11/11/24
F	Revisions following conservation officer comments	16/12/24

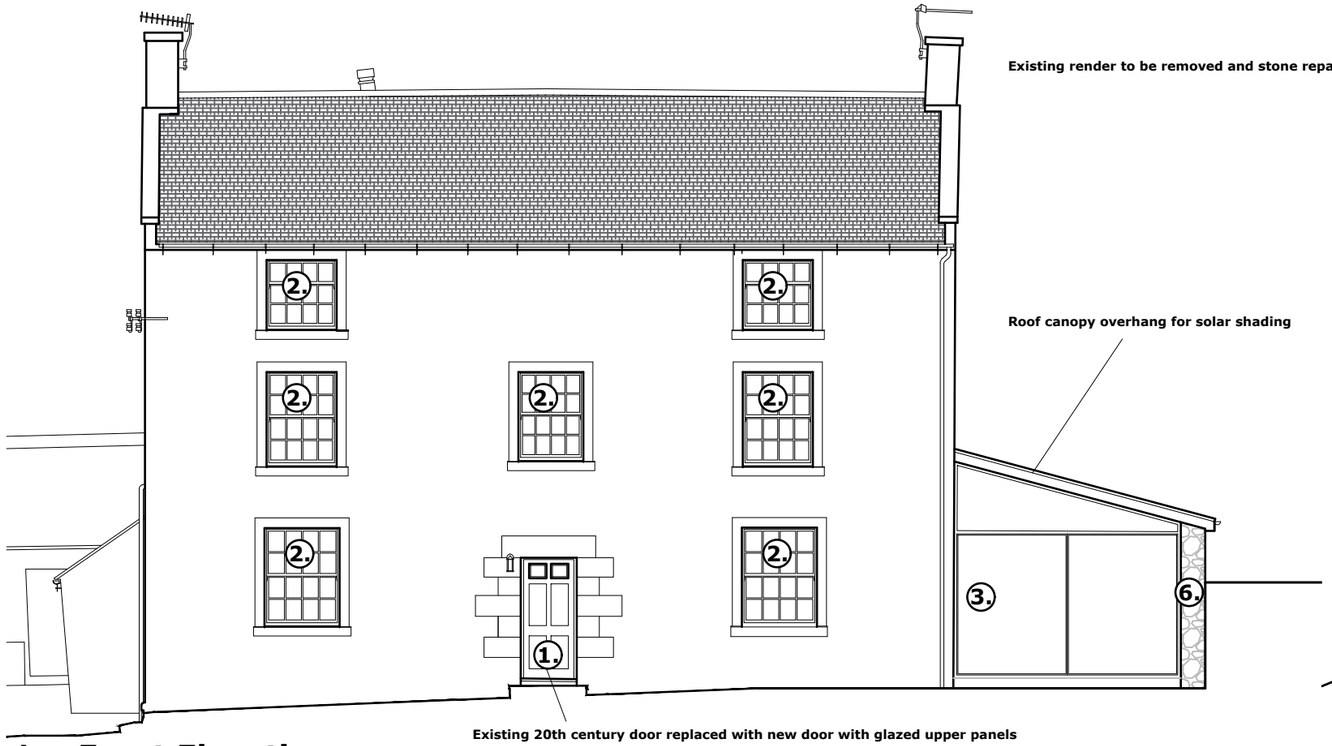

1. Front Elevation

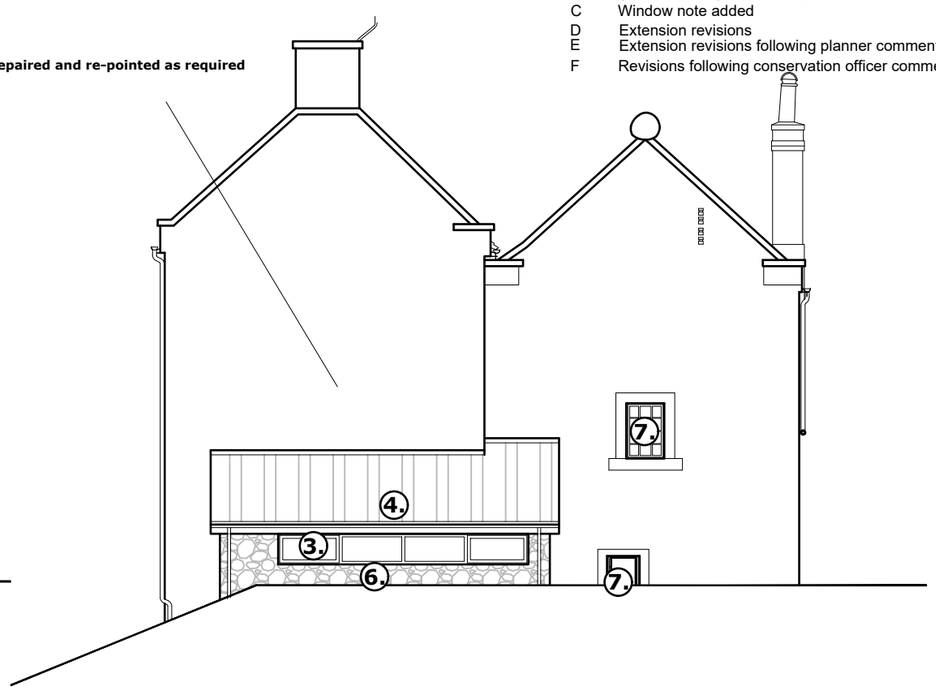

2. Side Elevation

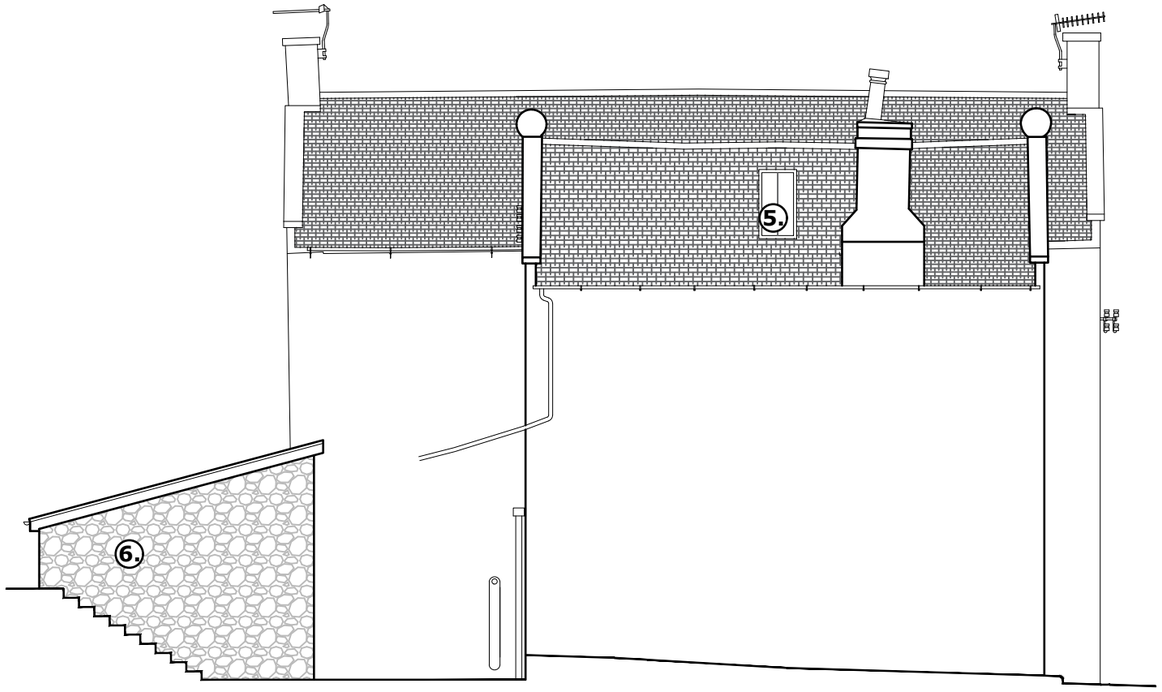

3. Rear Elevation



4. Side Elevation

1m SCALE 1:100

Material key:

1. **Replacement Timber Door**
2. **Replacement Timber Sliding Sash Windows**
3. **Aluminium Windows and doors**
4. **Standing Seam Metal Cladding to roof**
5. **Conservation Rooflight**
6. **Drystone walling**
7. **Existing metal windows to be assessed and investigated by a metal window repair specialist** to advise on appropriate repairs.

PlanningDesign
Second Floor, Suite 3
Woburn House
Vernon Gate
Derby
DE1 1UL
Tel: 01332 347 371
E-mail: info@planningdesign.co.uk
www.planningdesign.co.uk

PROJECT DESCRIPTION:
Thermal improvements, extension and remodel at Spendlove Farmhouse, Ashleyhay, Barnsley ln, Wirksworth, Matlock DE4 4AH.

DRAWING TITLE:
Proposed elevations

DRAWN BY:	CHECKED BY:
Mapmatic/ DS	LC

CLIENT:
Mr and Mrs Farrant

DRAWING NUMBER:	REVISION:
010	F
SCALE:	DATE:
1:100 @ A3	03/04/2023

STATUS:
PLANNING

DRAWING REF:
4707 - 010

© all information copyright planning design practice ltd. all rights reserved
DRAWINGS FOR ILLUSTRATION PURPOSES ONLY ***NOT INTENDED FOR CONSTRUCTION***
No dimensions to be scaled from this drawing. All dimensions to be checked and confirmed on site