NOTES

1. No dimensions to be scaled from this drawing.
2. This drawing is to be read in conjunction with all relevant Architect's and Engineer's drawings.

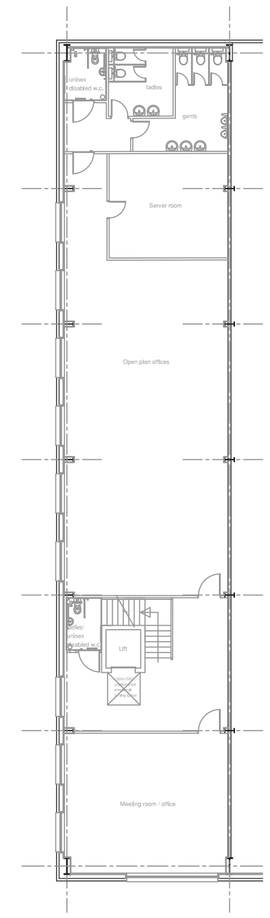

First Floor Layout

Rev.	Date	Amendments	Initials

ROCK FALL UK LIMITED
MAJOR HOUSE,
UNIT 1 / 3, WIMSEY WAY,
ALFRETON TRADING ESTATE,
ALFRETON, DERBYSHIRE.

Project
Proposed Warehouse / Distribution Centre
Wimsey Way,
Somercotes,
Derbyshire.

Drawing Title

PROPOSED LAYOUT .

H M CHAMBERS & PARTNERS
consulting civil and structural engineers
41a Derby Road , Heanor
Derbyshire. DE75 7QQ
Telephone [01773] 718994

Date	Drawing No.
June 2025	N8775-01
Scale 1:200 @ A1	

Scale 1:200 — 0 — 10 — 20 Metres

© copyright