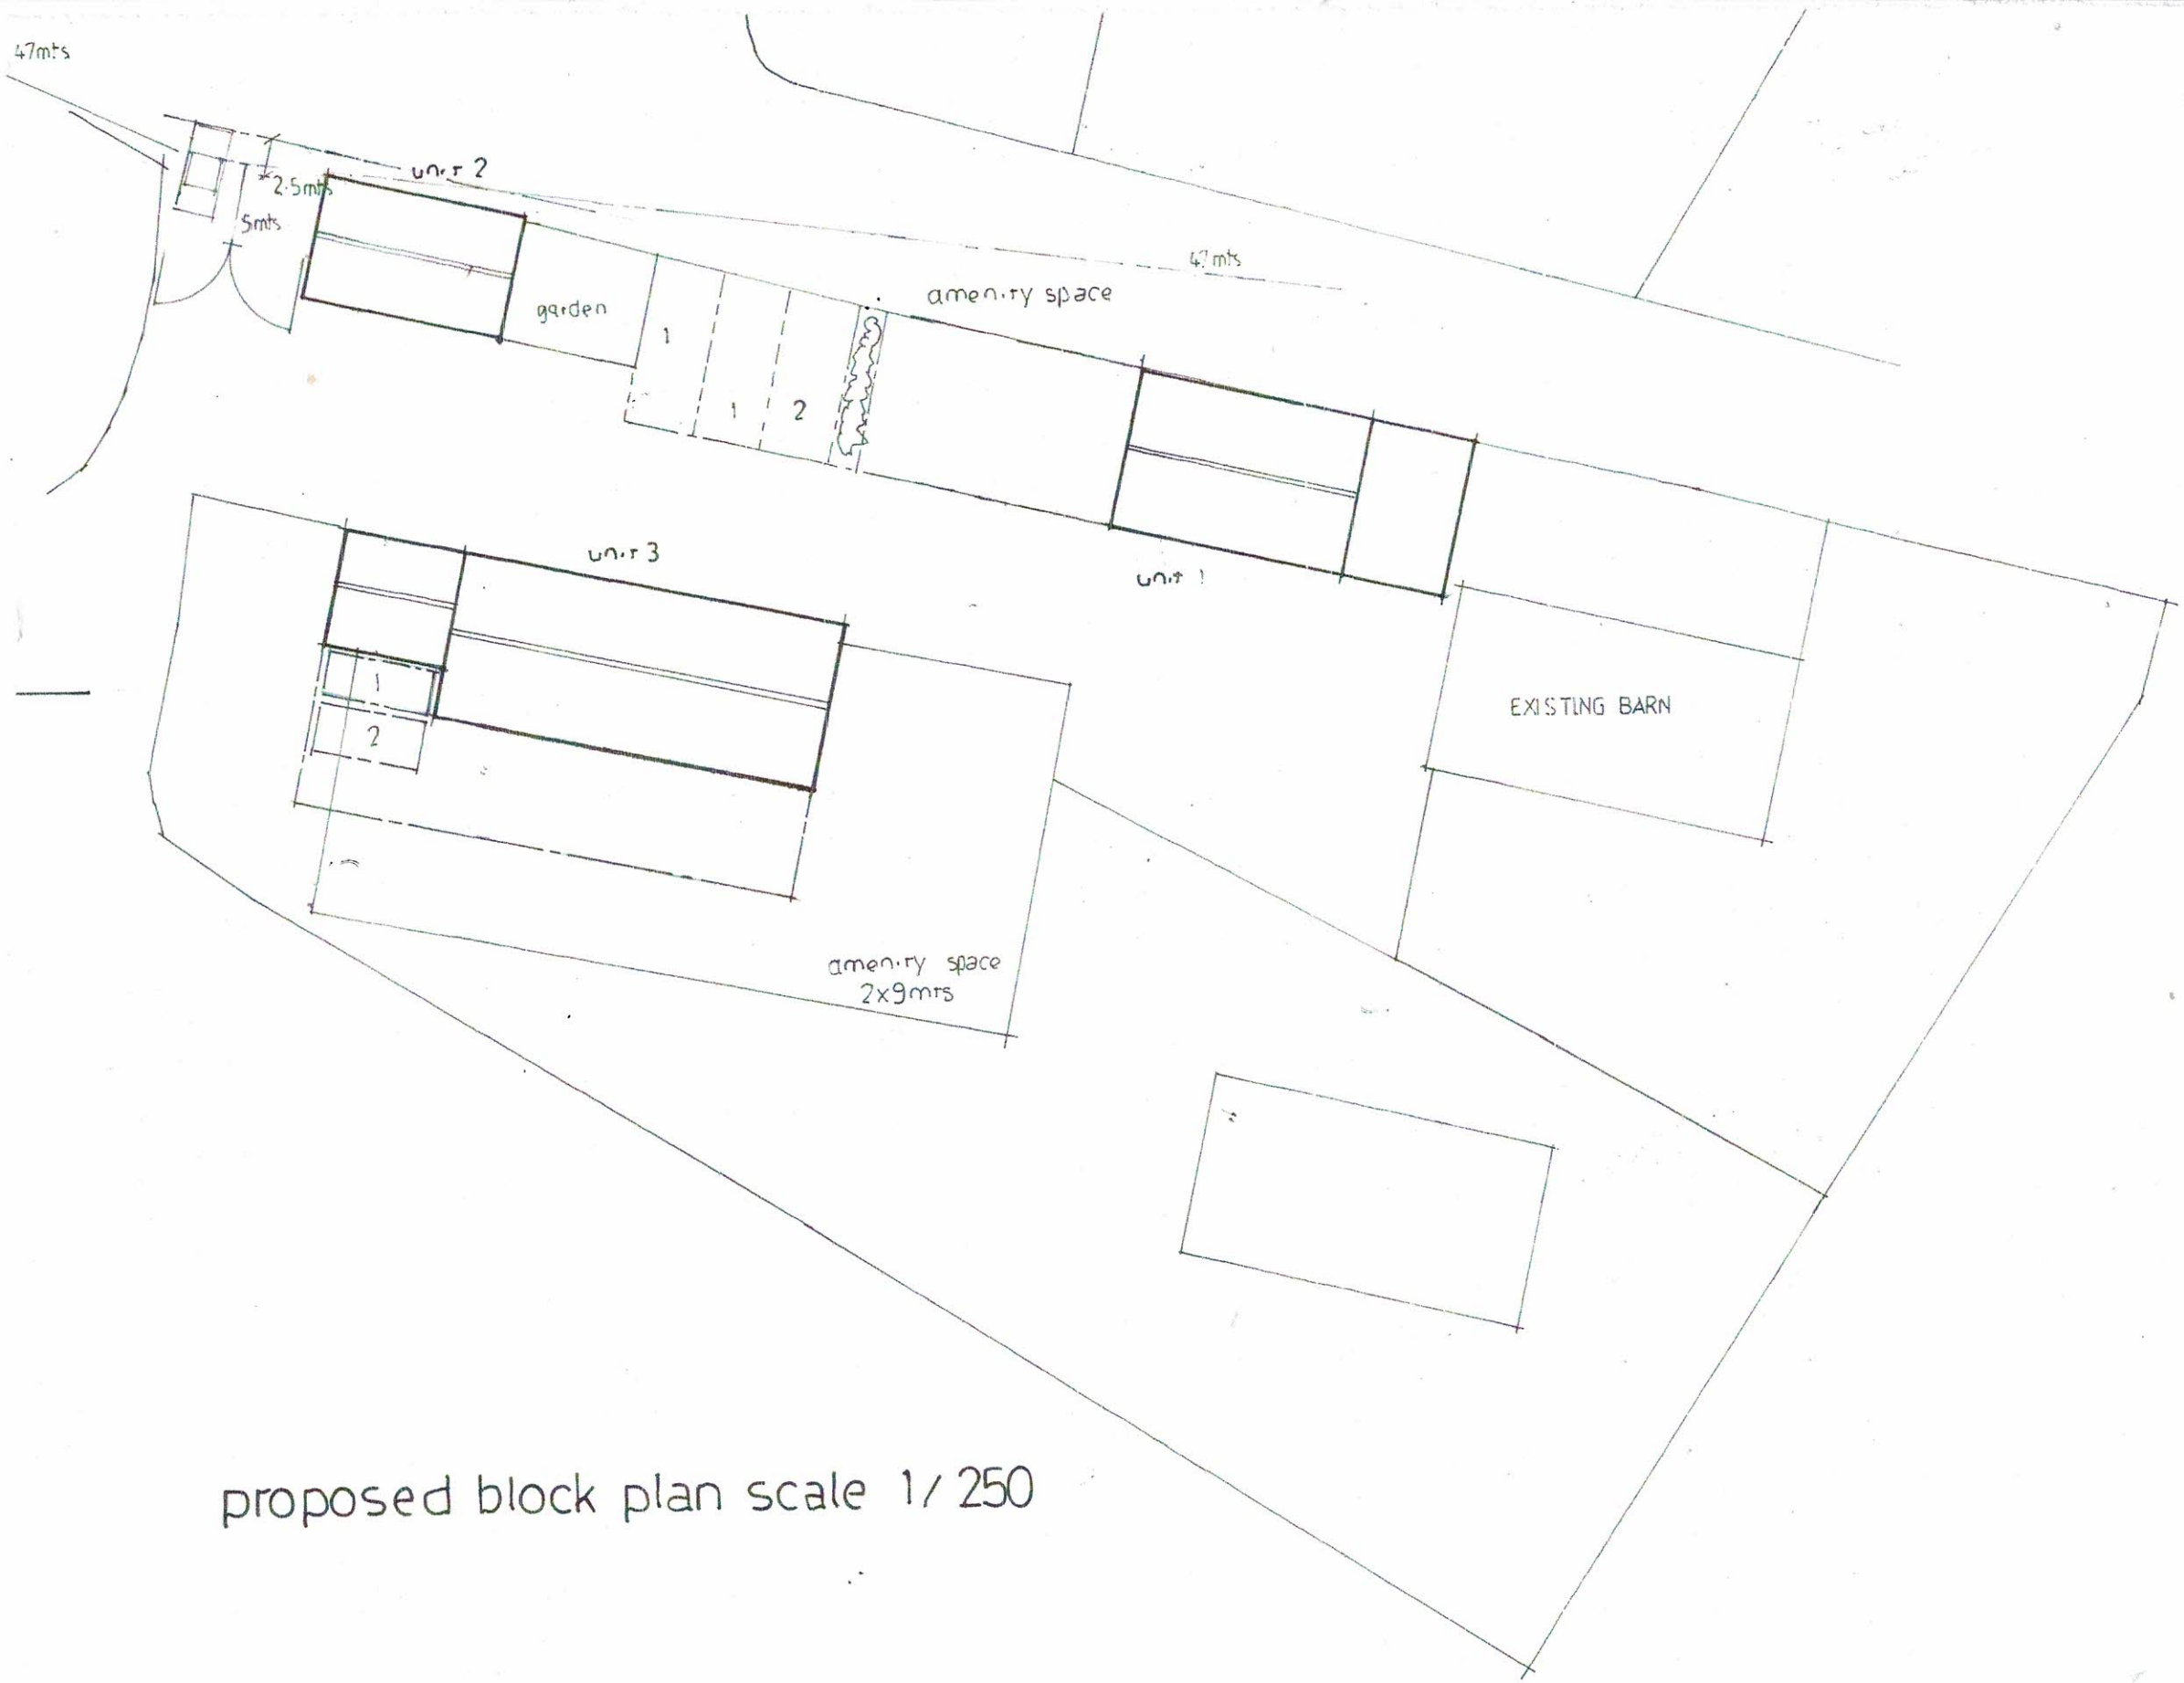

proposed block plan scale 1/250