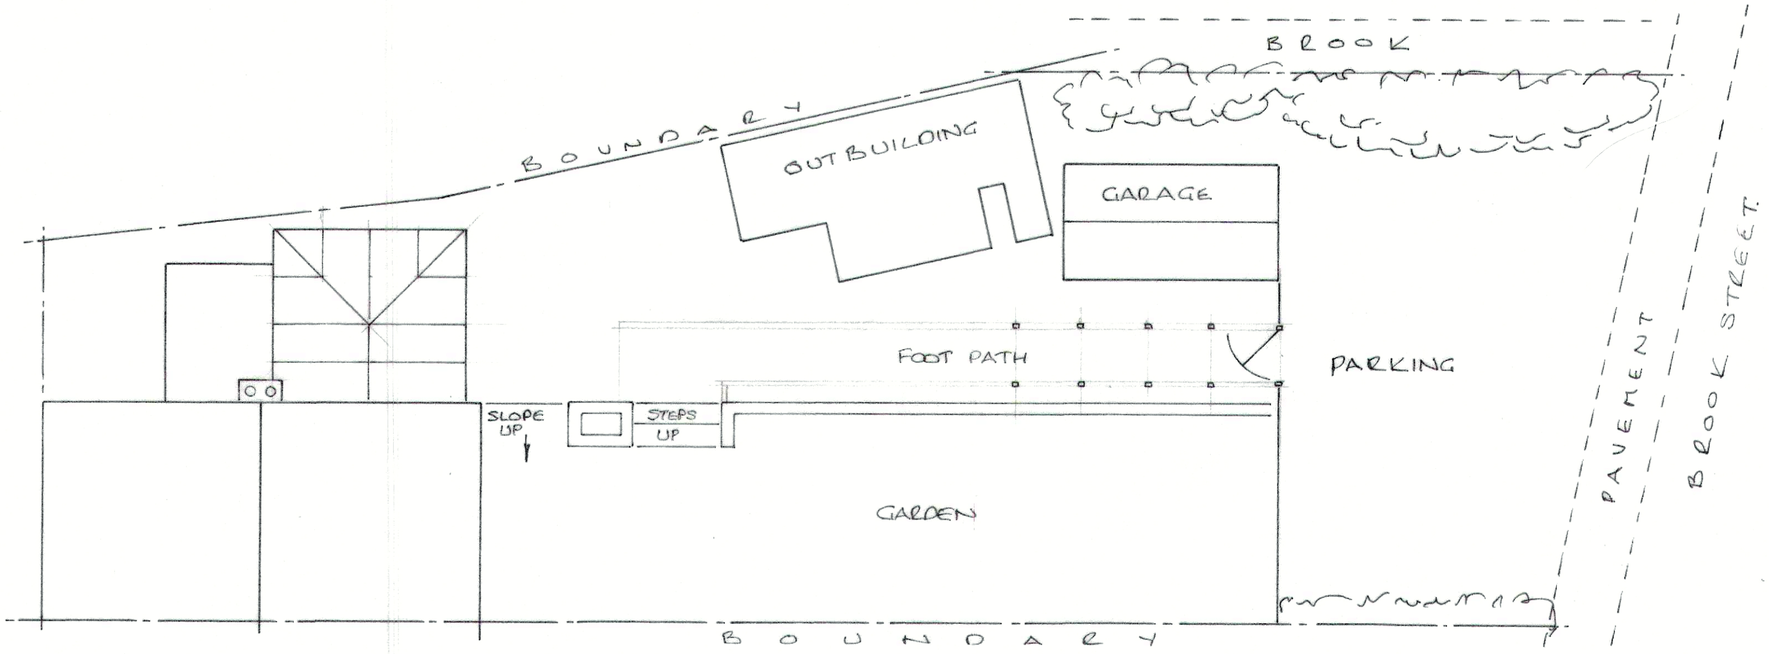

SITE PLAN

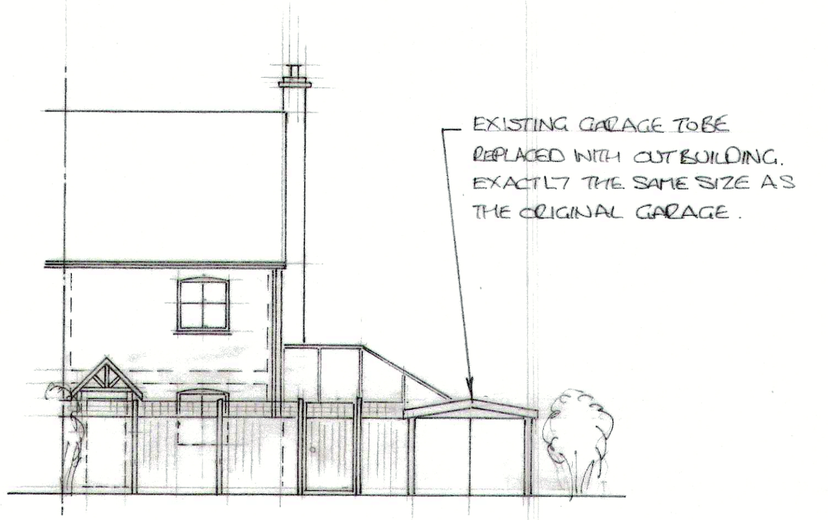

EXISTING FRONT ELEVATION

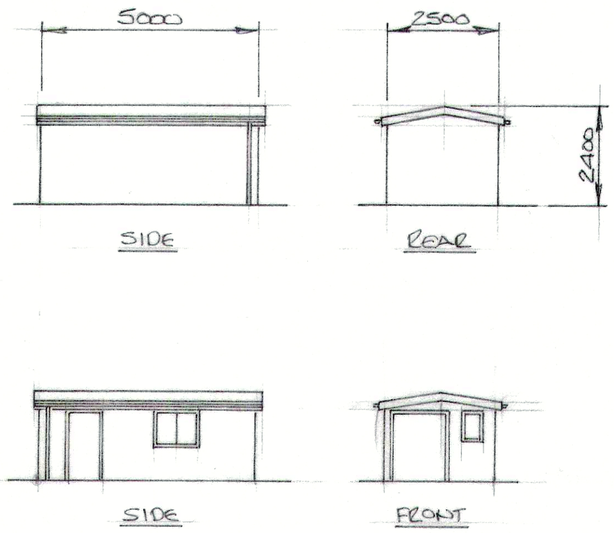

PROPOSED OUT BUILDING

PROPOSED NEW OUT BUILDING
12 BROOK STREET, LOSCOE.
MR. & MRS. CLARKE
SCALE 1:100 DATE AUG. 2025