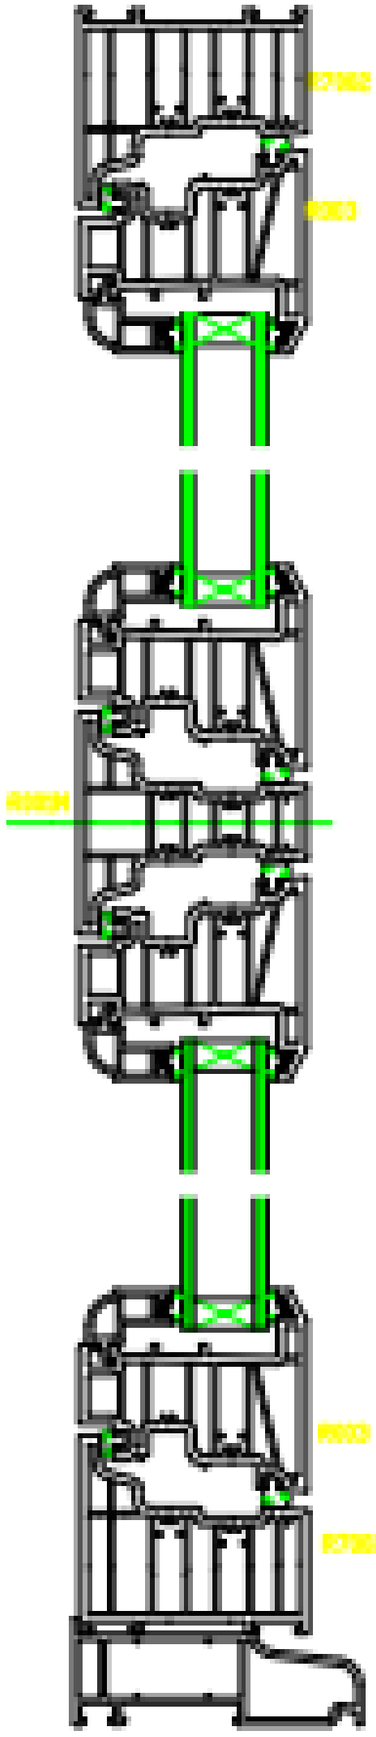

outside

VERTICAL SECTION

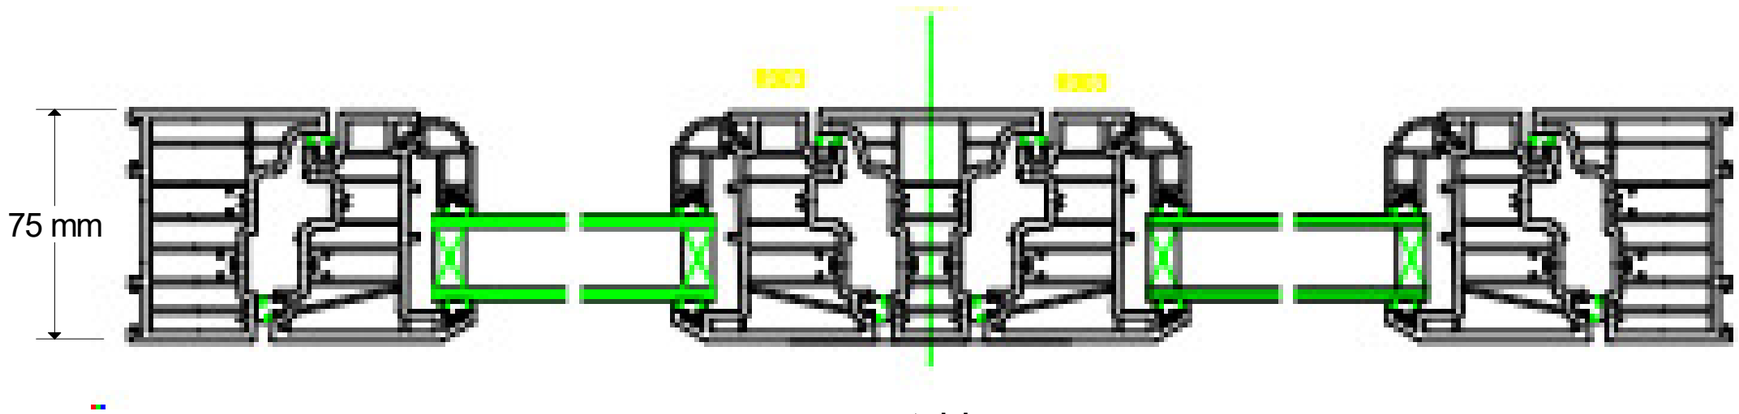

outside

HORIZONTAL SECTION

WINDOW SECTIONAL DETAILS
(Residence 7 Collection)

Proposed Replacement Windows at:
9 Lander Lane Belper DE56 1GE
for Mrs L Wright

SCALE 1:2 @A3	DATE Aug 2025	REF. 280825/3

design connexions
Architectural Services
25 Linsdale Gardens Gedling
Nottingham NG4 4GY
Tel. 07760 215478
e-mail: designconnexions@gmail.com
www.designconnexions.co.uk