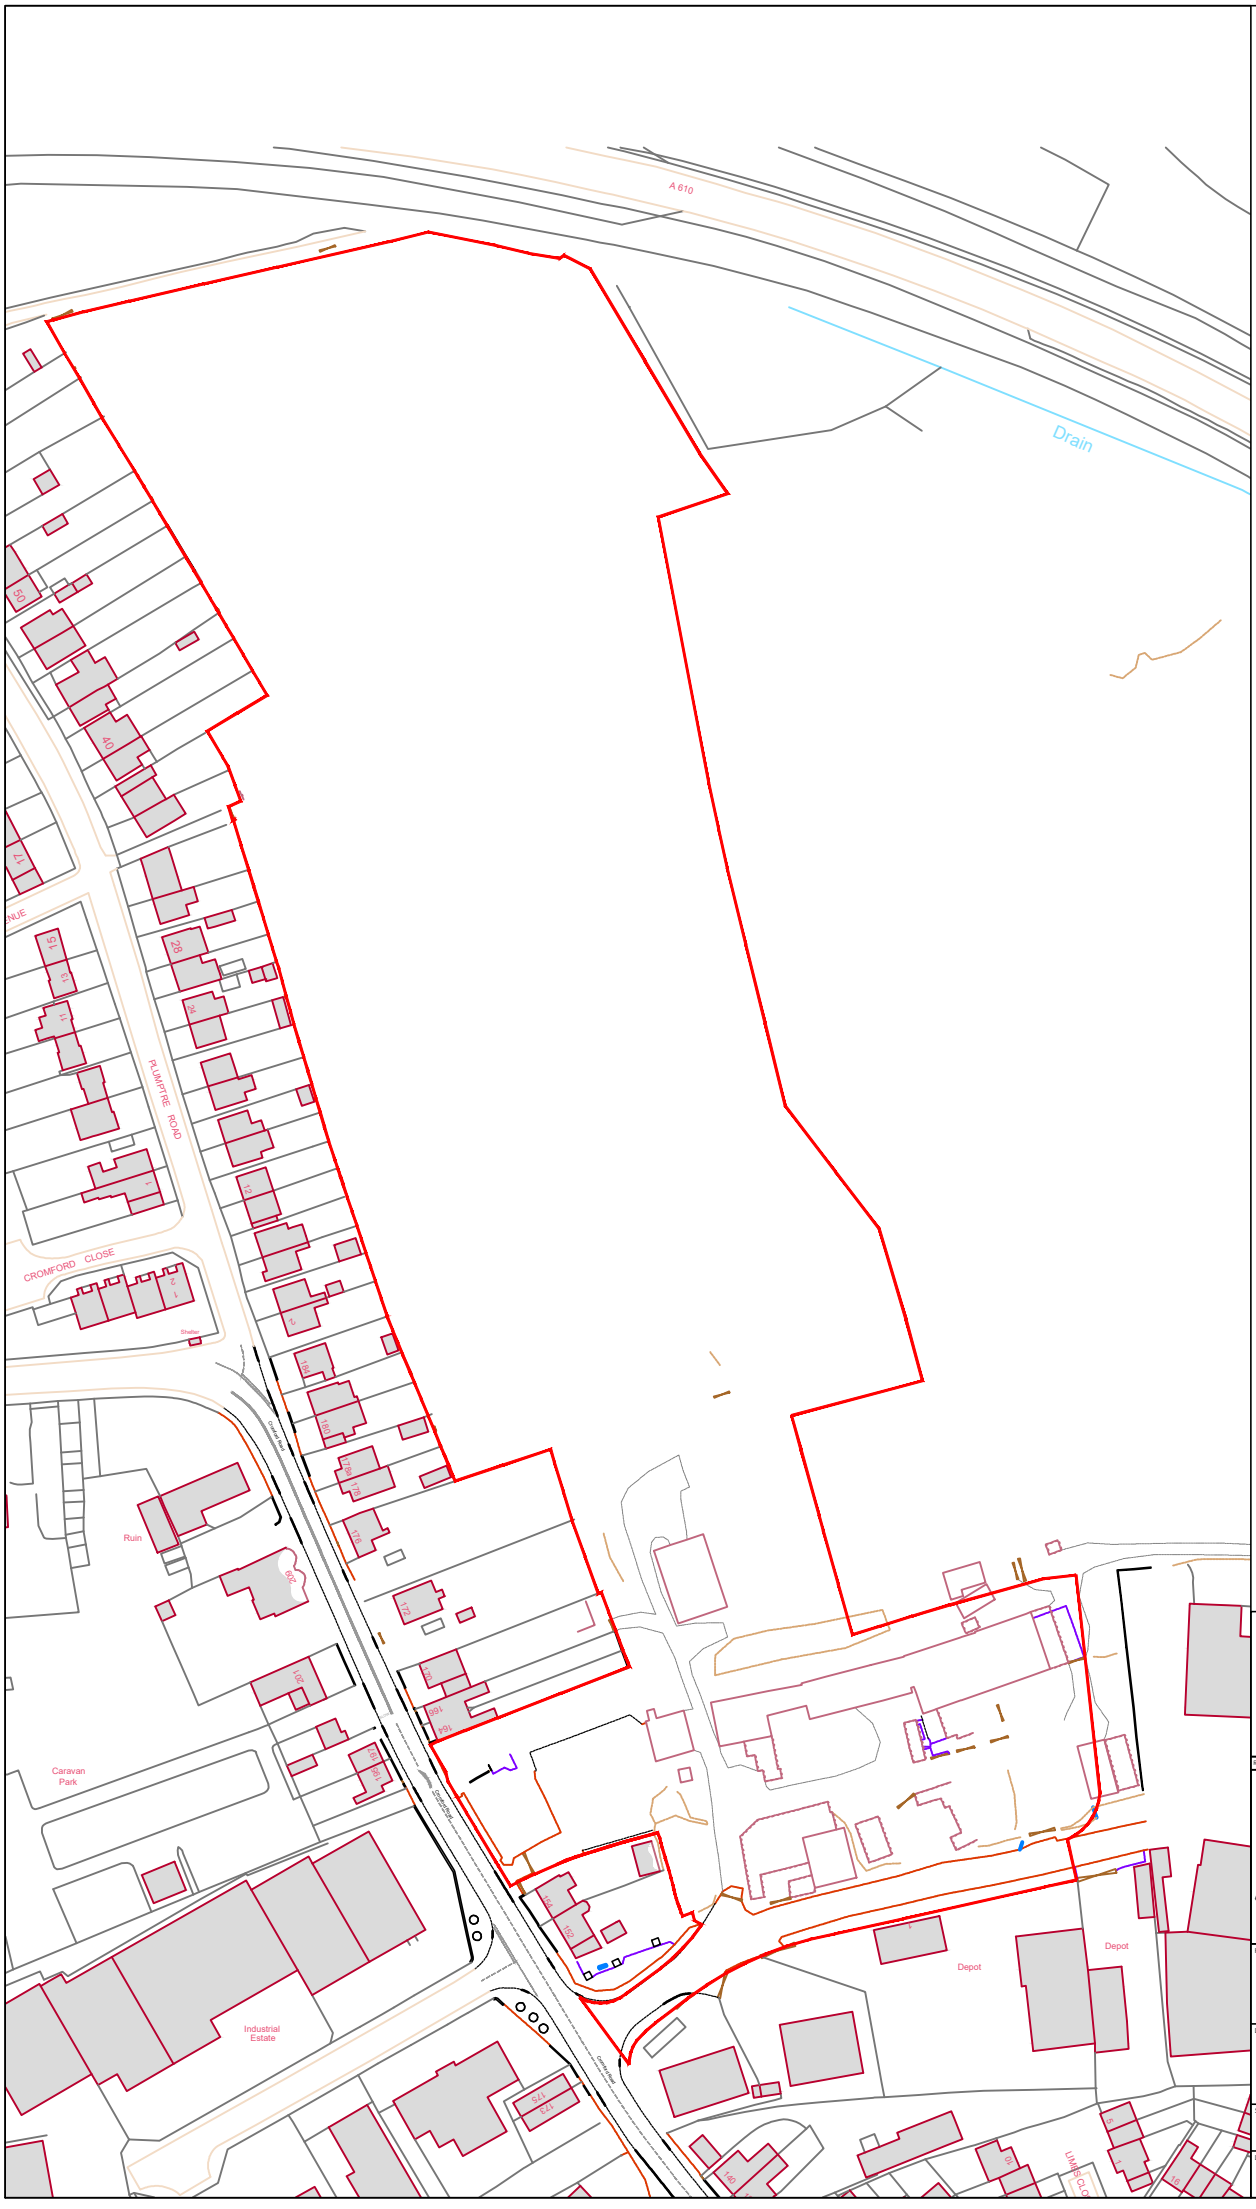

REVISION	DATE	DESCRIPTION	DRAWN
A	22.08.25	Hatch removed from existing buildings within boundary.	AB

ALLISON HOMES

ALLISON HOMES EAST MIDLANDS
7 BOUNDARY COURT
CASTLE DONINGTON
DERBY
DE74 2UD

TEL: 01778 391550

PROJECT

Langley Mill, Cromford Road

DRAWING TITLE

Location Plan

SCALE	DATE	DRAWN	APPROVED
1:1250 @ A4	22.08.25	AB	-

DRAWING NO.	REVISION
COT/LP/01	A