

NORTH ELEVATION

SCALE 1:100

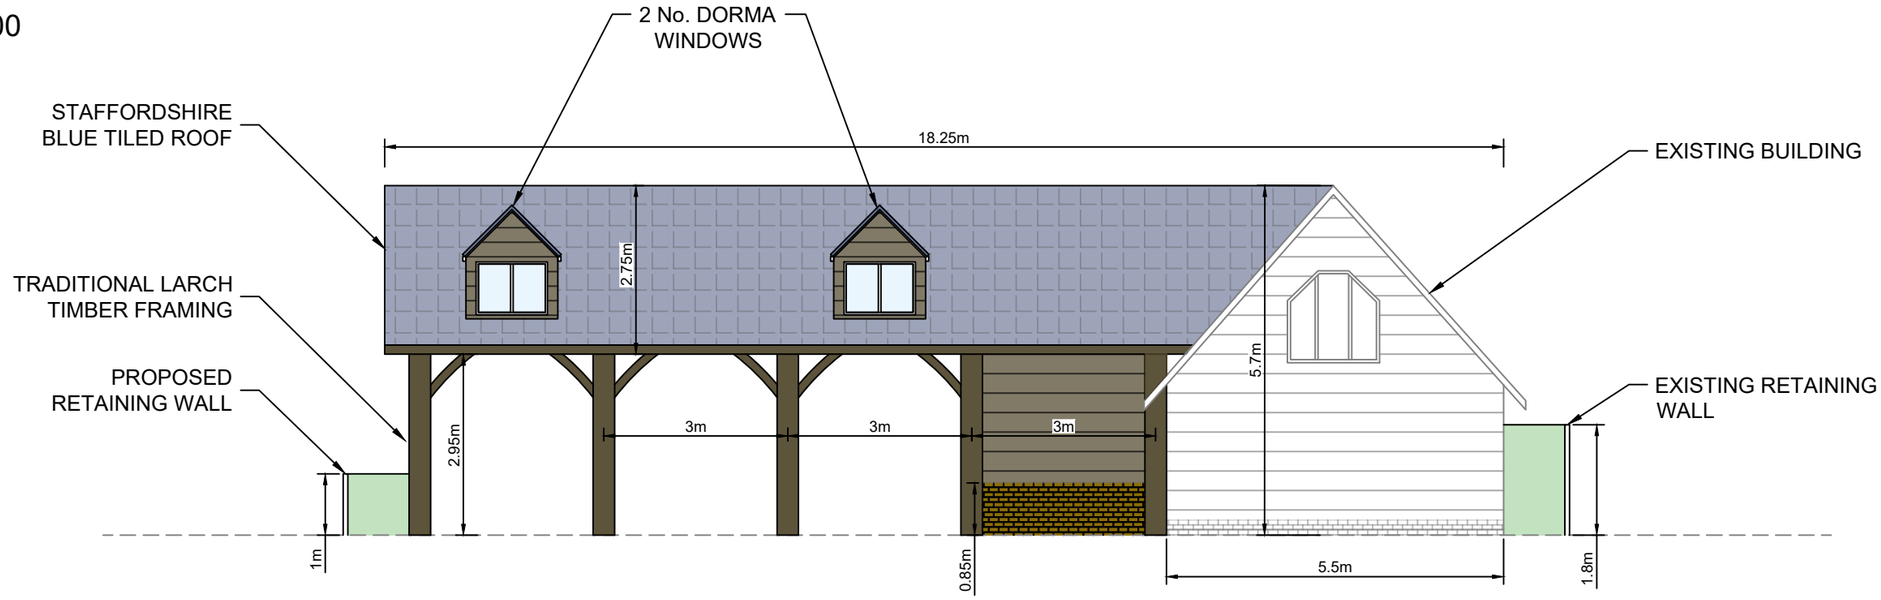

WEST ELEVATION

SCALE 1:100

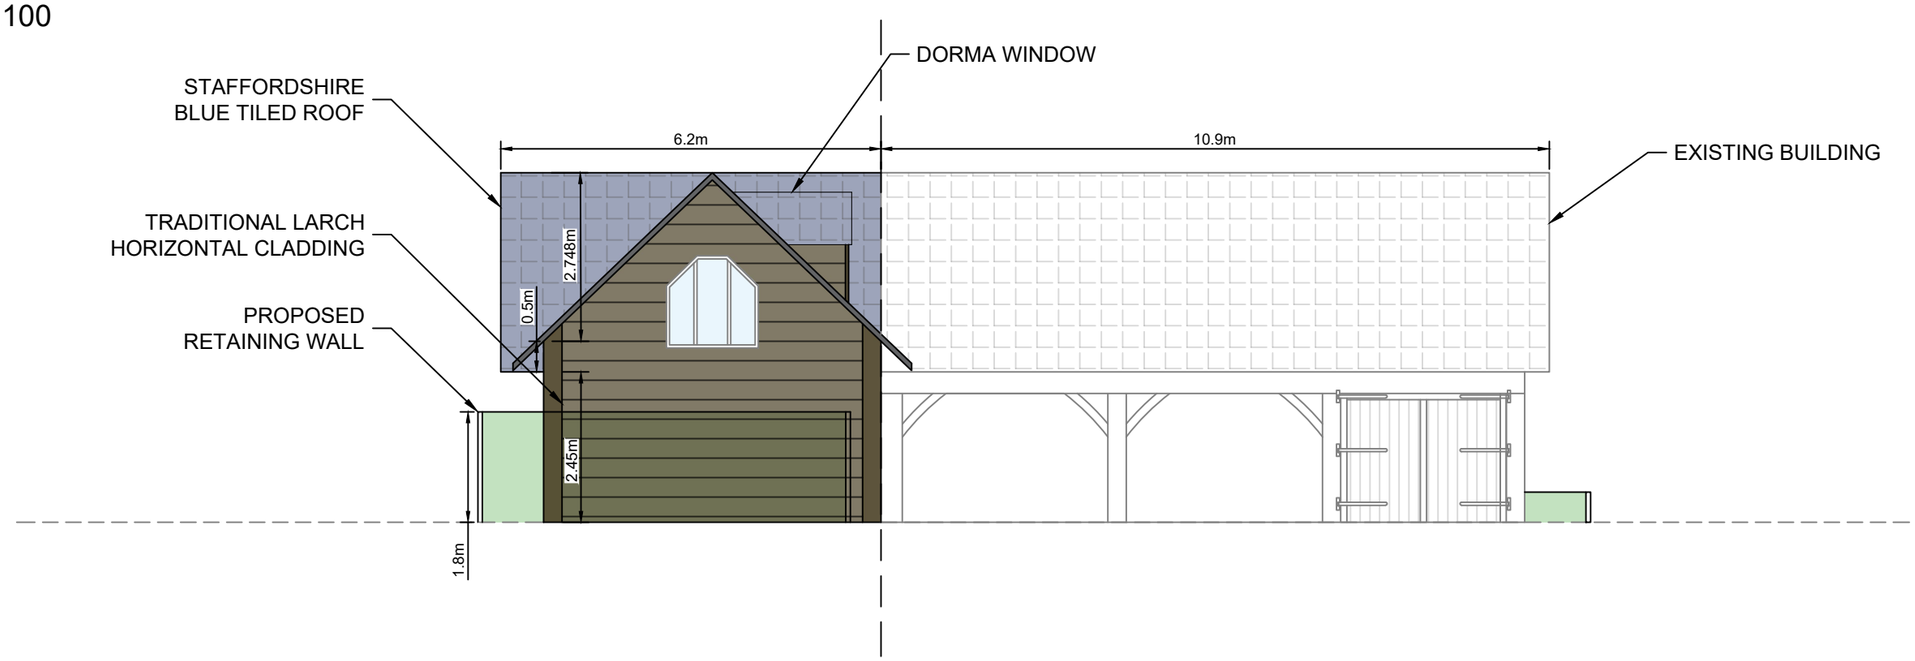

PRINCE/2025/04	
Scale at A3: 1:100	Revision: A
Drawn By: LEJ	Date: 23/07/2025
Checked By:RJS	Date: 24/07/2025

Drawing Title:

PROPOSED BUILDING ELEVATIONS
SHEET 4 OF 6

Client:

ED PRINCE
HERBALSHAW MEADOW FARM
ASHBOURNE, DE6 4PP

PLANNING SERVICES
Professional CAD Plans Drawn
Planning Applications & Drawings

Contact:
Name: Richard Spendlove
Tel: 07738 379616

A3_H