
LOCATION PLAN

SCALE 1:50,000

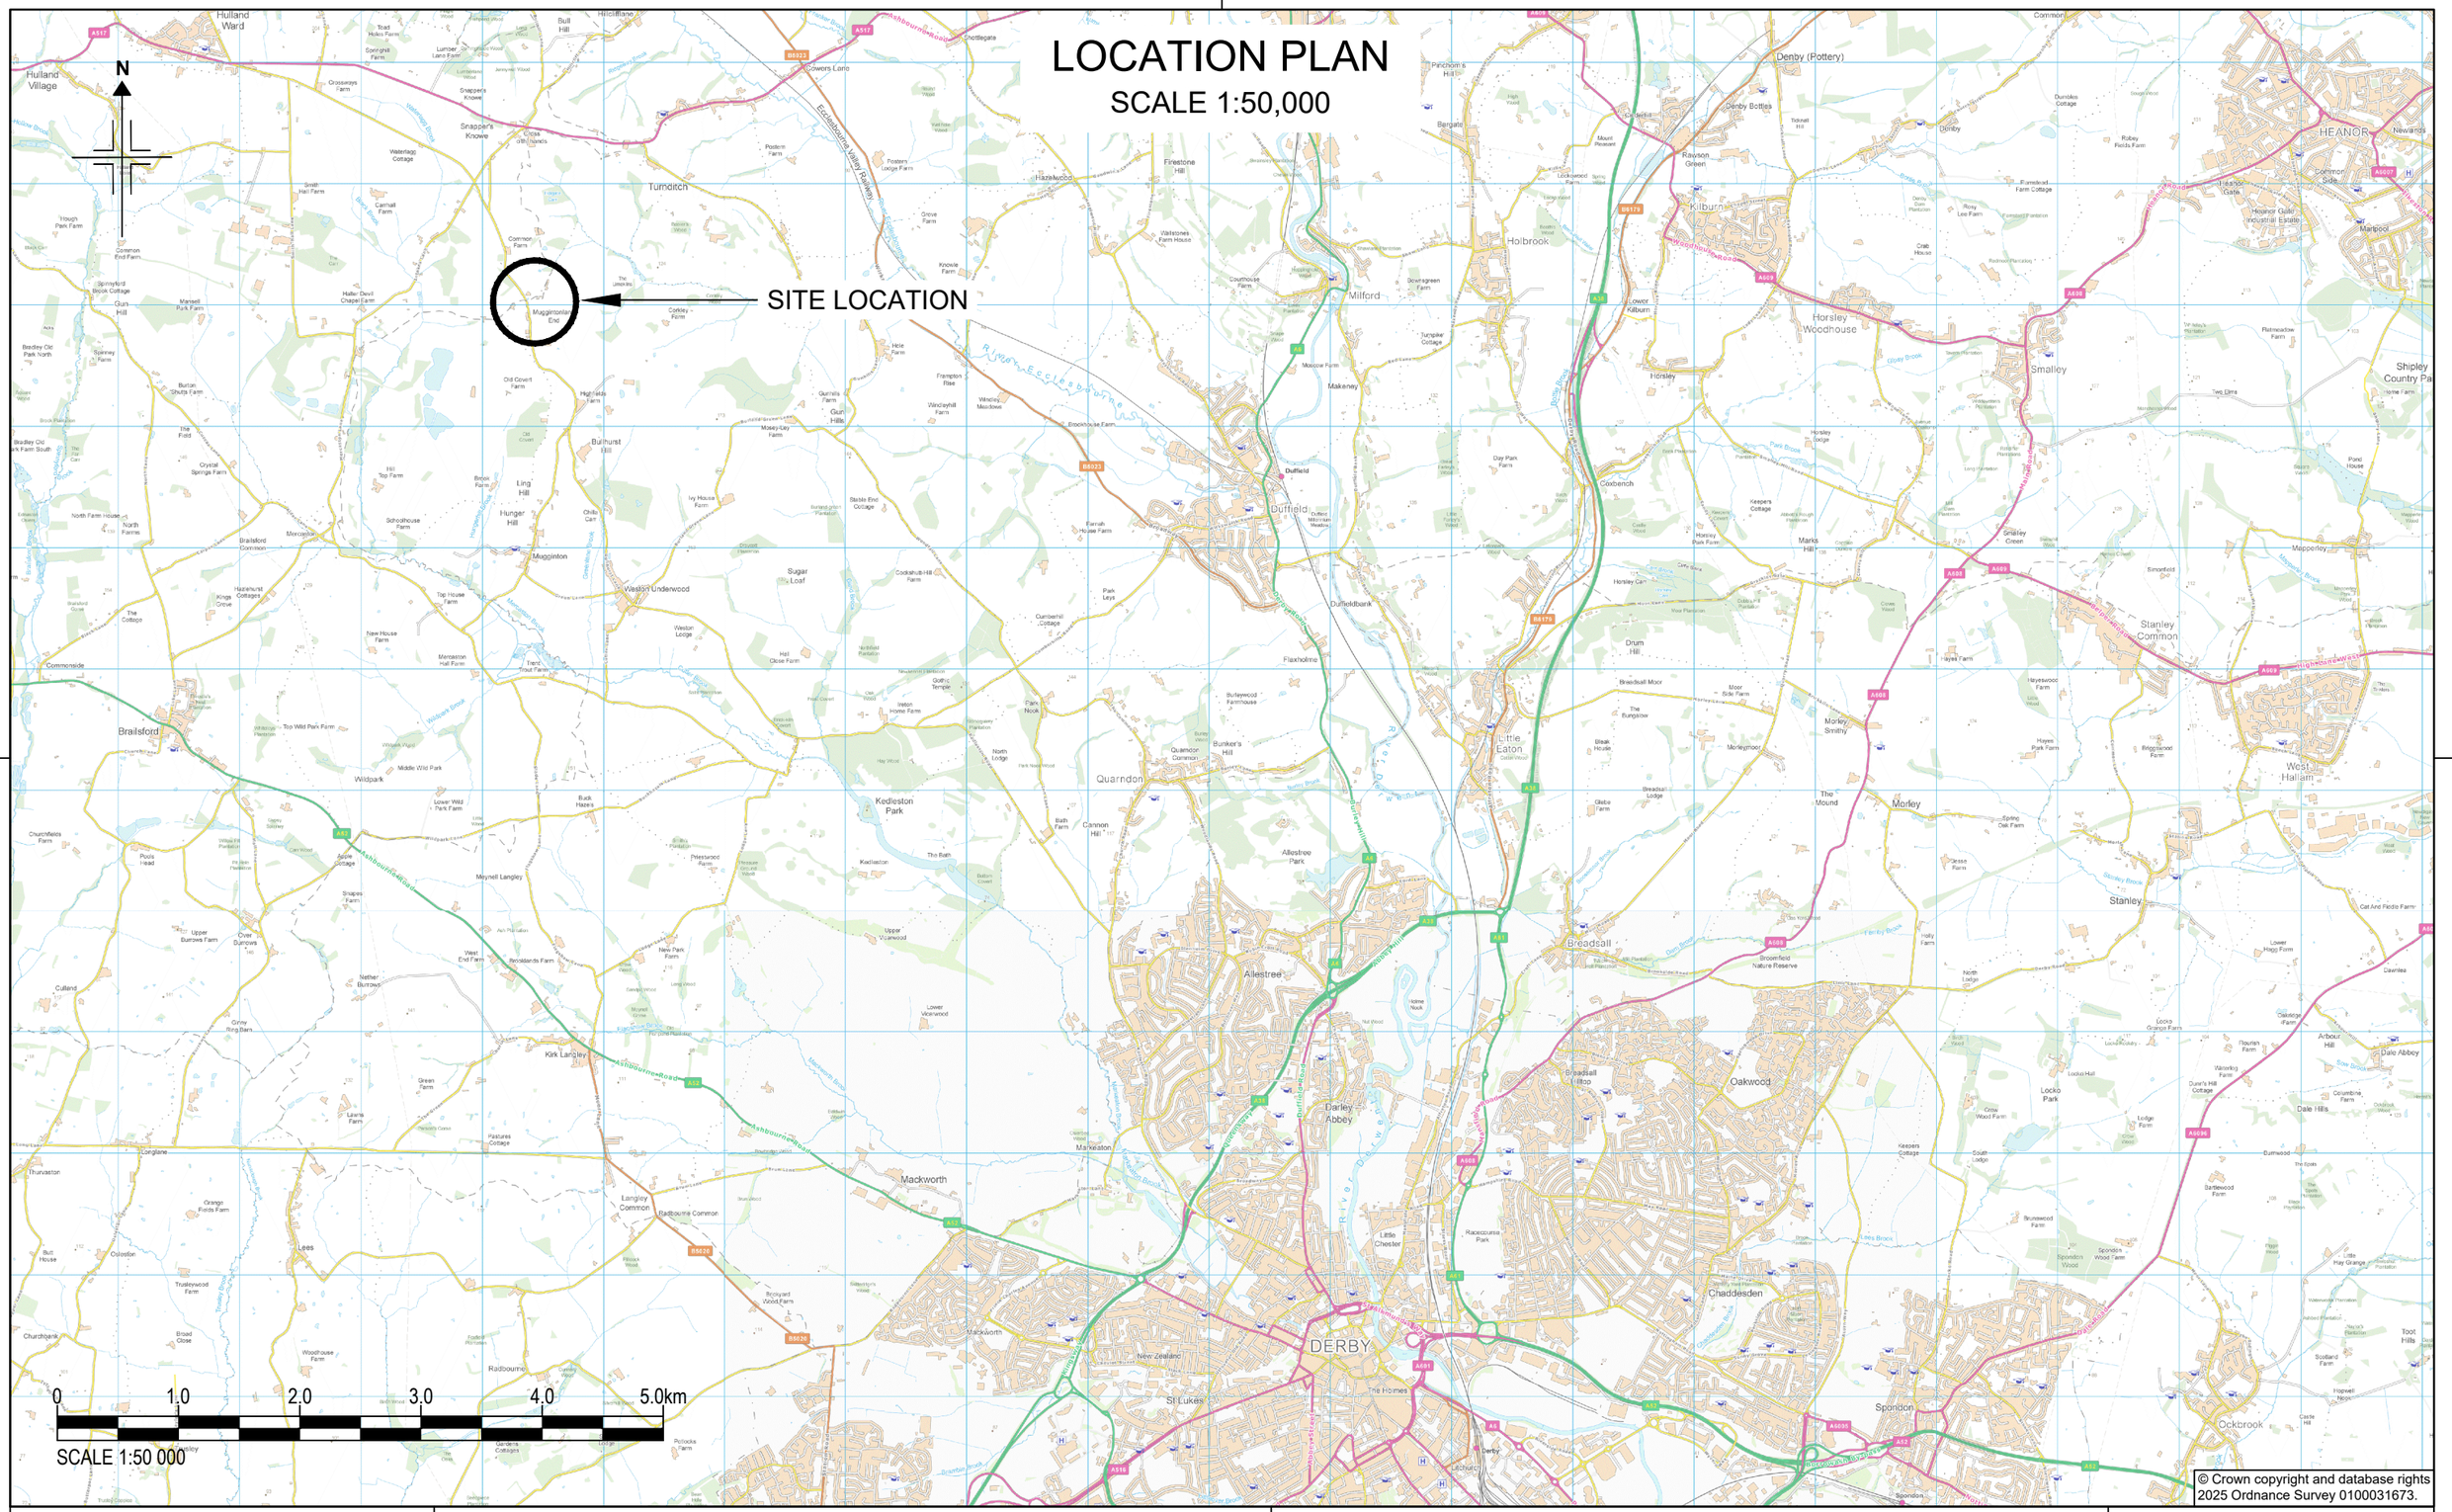

© Crown copyright and database rights 2025 Ordnance Survey 0100031673.

PRINCE/2025/01	
Scale at A3: 1:50,000	Revision: A
Drawn By: LEJ	Date: 23/07/2025
Checked By:RJS	Date: 24/07/2025

Drawing Title:

PROPOSED BUILDING
LOCATION PLAN
SHEET 1 OF 6

Client:

ED PRINCE
HERBALSHAW MEADOW FARM
ASHBOURNE, DE6 4PP

PLANNING SERVICES
Professional CAD Plans Drawn
Planning Applications & Drawings

Contact:
Name: Richard Spendlove
Tel: 07738 379616

A3_H