
# SITE PLAN

SCALE 1:2500

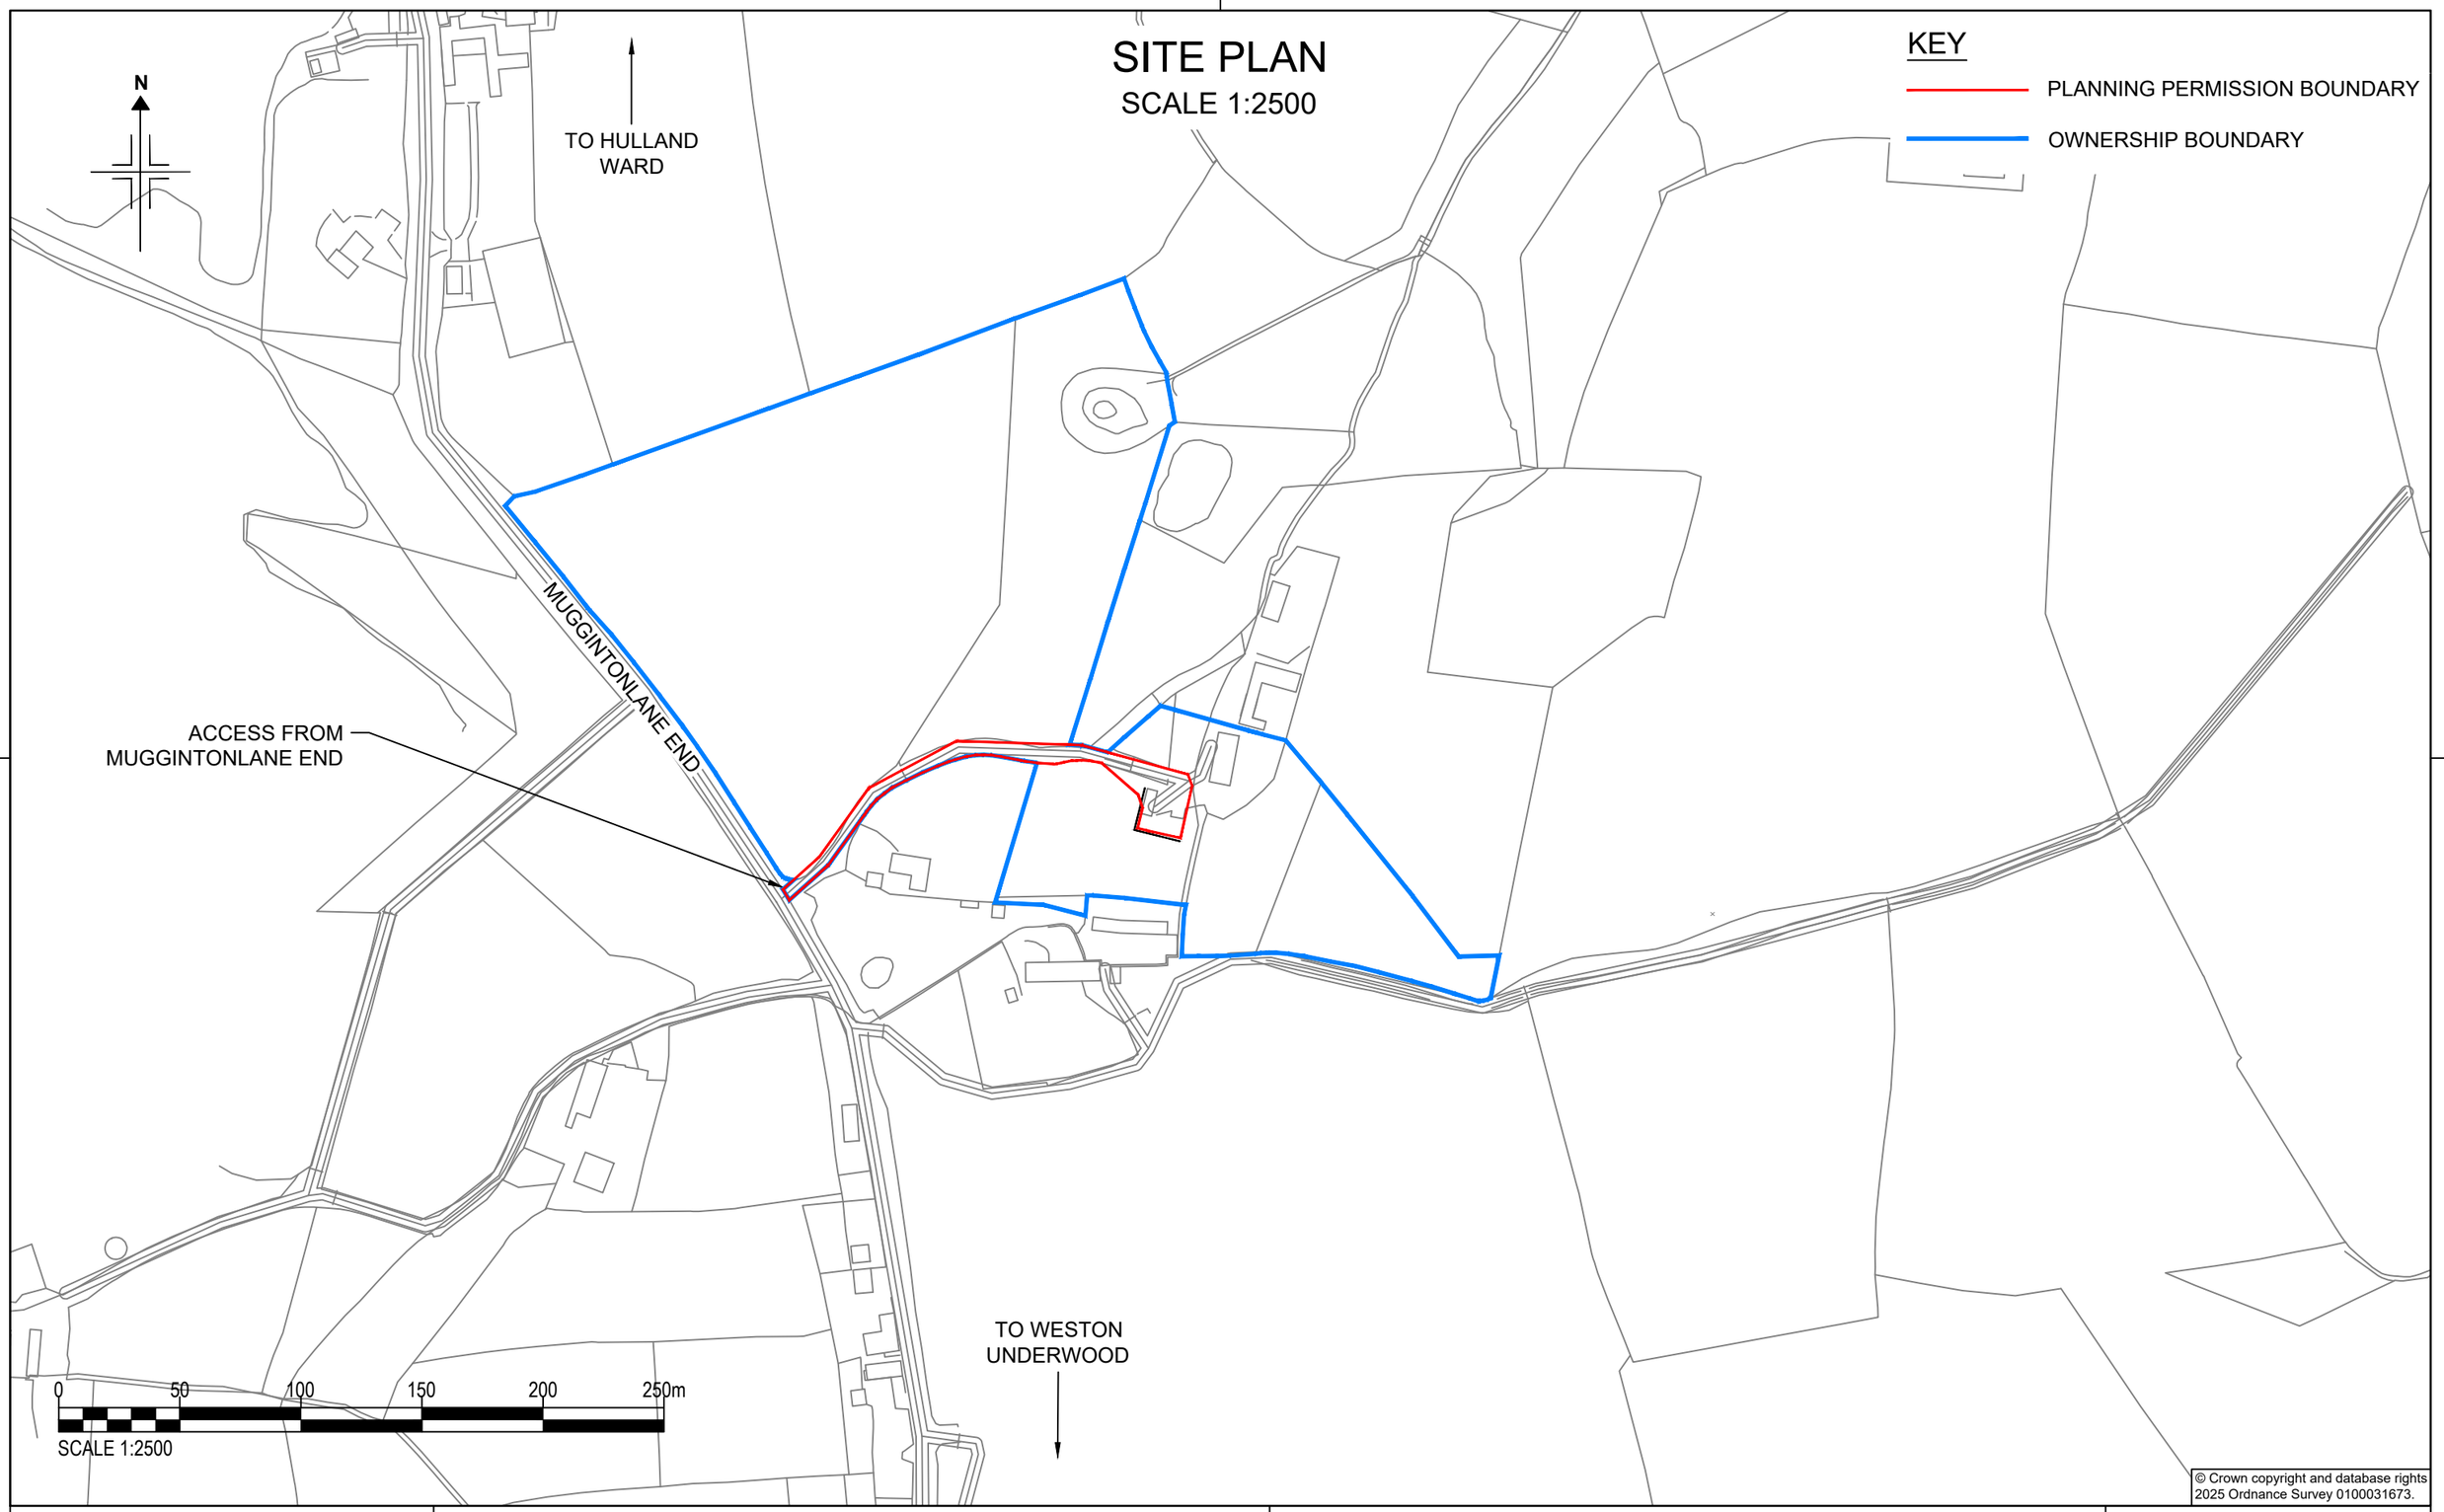


© Crown copyright and database rights 2025 Ordnance Survey 0100031673.

| PRINCE/2025/02 | |
|---|---|
| Scale at A3: 1:2500 | Revision: B |
| Drawn By: LEJ | Date: 10/09/2025 |
| Checked By:RJS | Date: 10/09/2025 |

Drawing Title:

PROPOSED BUILDING
SITE PLAN
SHEET 2 OF 6

Client:

ED PRINCE
HERBALSHAW MEADOW FARM
ASHBOURNE, DE6 4PP

**PLANNING SERVICES**
Professional CAD Plans Drawn
Planning Applications & Drawings

Contact:
Name: Richard Spendlove
Tel: 07738 379616

A3_H