MapServe®

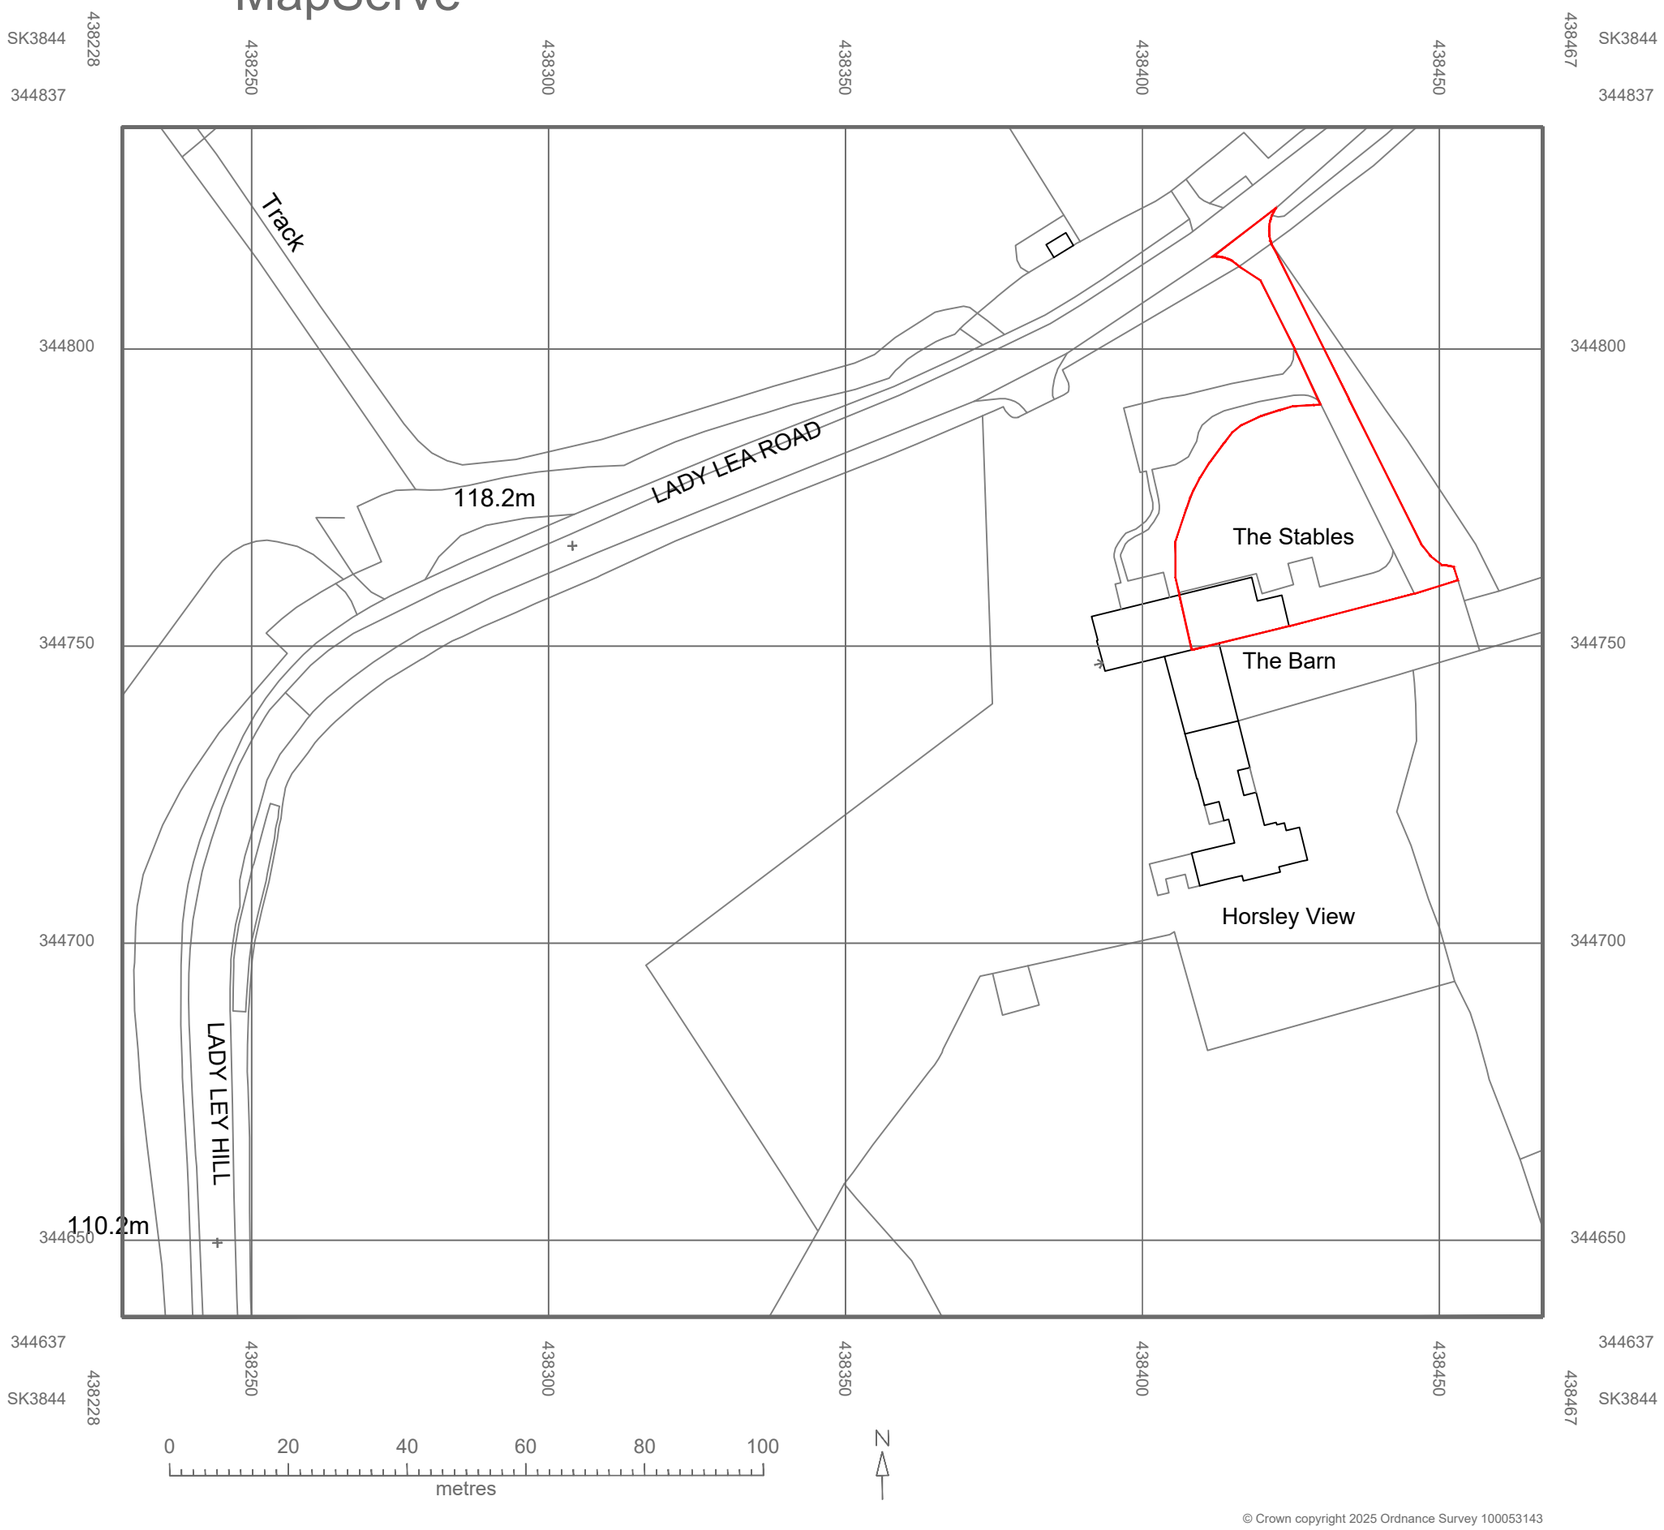

© Crown copyright 2025 Ordnance Survey 100053143

Site Location

Scale 1:1250 @ A3