
0 10 20 50

1:1250 (For Guidance Only)

N

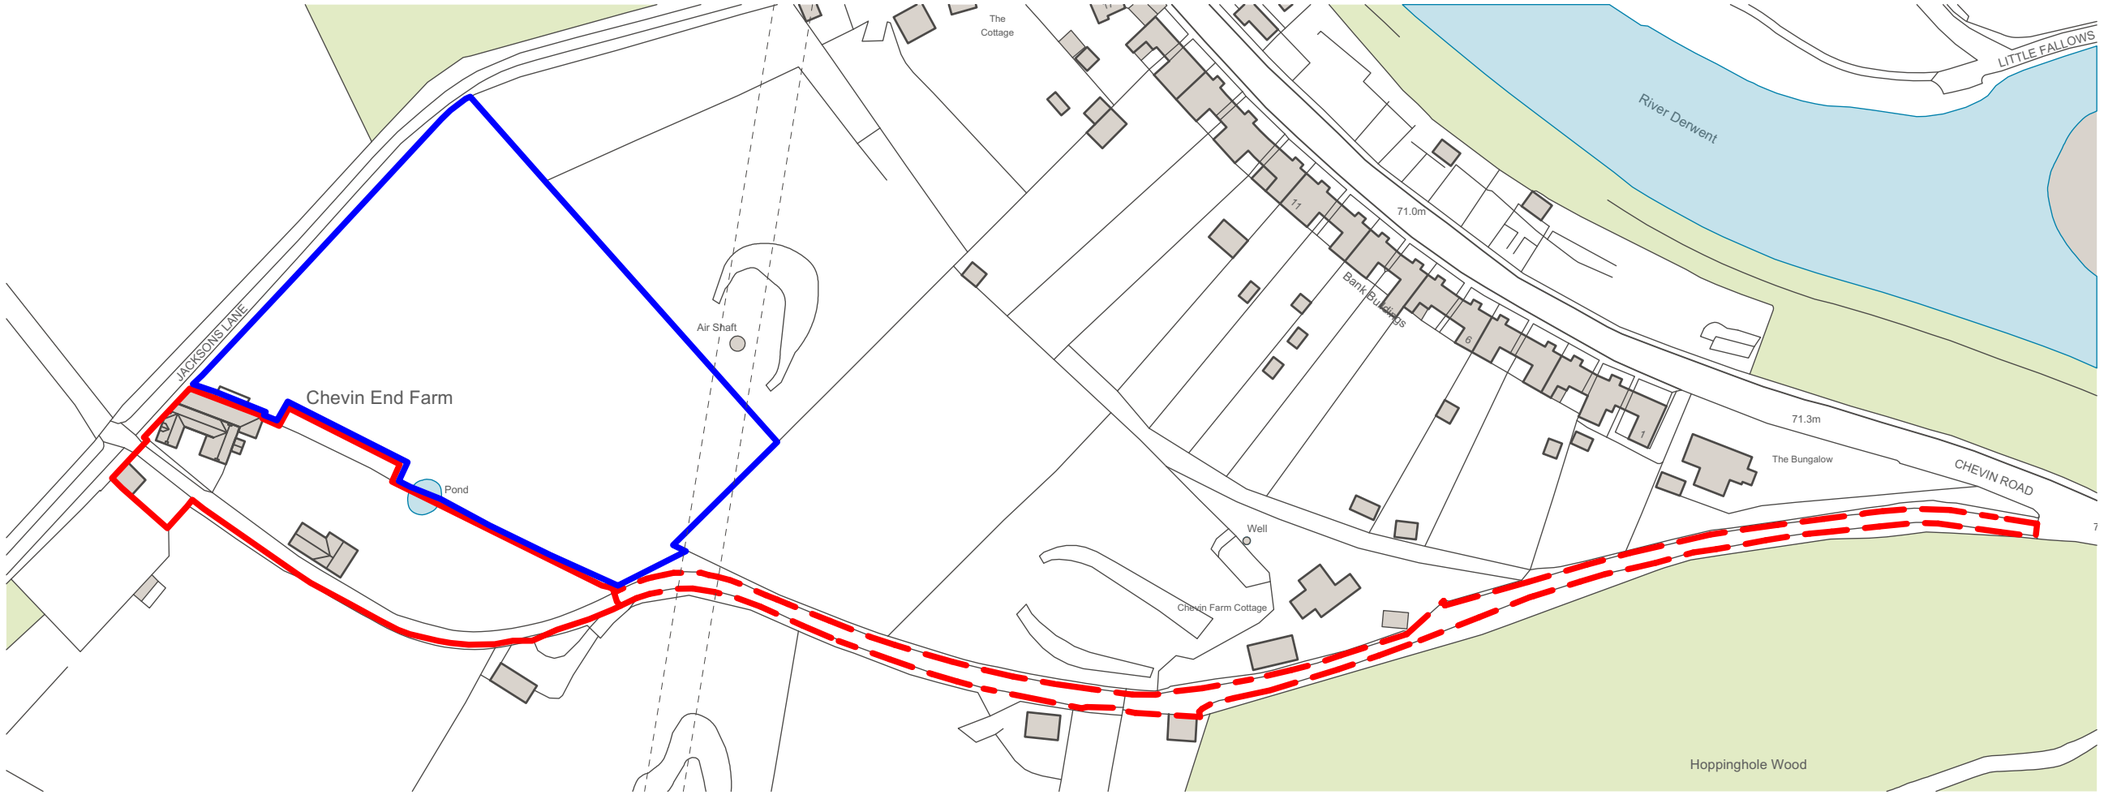

Ordnance Survey, (c) Crown Copyright 2025. All rights reserved. Licence number 100022432

NOTE: Managed highway shown in dotted red.

Rev	Date	Comments	Drawn
B	09/09/25	Included two more road names to the area	AWP
A	26/08/25	Updated outbuilding off site that is no longer there	AWP

RIBA WORKSTAGE / STATUS **3 / Planning**

James Boon Architects
RIBA Chartered Practice

T 01629 343059
E studio@jamesboonarchitects.co.uk
W www.jamesboonarchitects.co.uk
S @JBoonArchitects

Cromford Creative, Cromford Mills, Mill Lane, Cromford, Derbys, DE4 3RQ

PROJECT
Chevin End Farm, Milford
Partial Garage and Outbuilding Conversions

CLIENT
Nicola & Lawrence Edwards

TITLE
Location Plan

SCALE	1:1250@A3	DATE	July 2025
DRAWN	TR	CHECKED	.

PROJECT NO.	DWG NO.	REV NO.	DWG SIZE
2510	(08) 01	B	A3

© This drawing and the building works depicted are the copyright of the Architect and may not be reproduced except with written consent. All contractors must visit the site and be responsible for taking and checking all dimensions relative to their work. The Architects are to be advised of any variation between drawings and site conditions. Scale bar on drawing is for guidance only. Do not scale off drawings for construction purposes. All dimensions to be checked on site. Drawings up to RIBA Workstage 3 and below are not suitable for construction, while Workstage 4 is only suitable if status is marked Construction.