Revision Schedule		
Rev	Date	Description
D	14 Jul 2025	Plot 60 ONLY. WC Window Removed.



1 Front Elevation
1 : 100



2 Gable Elevation (Detached Only)
1 : 100



3 Rear Elevation
1 : 100

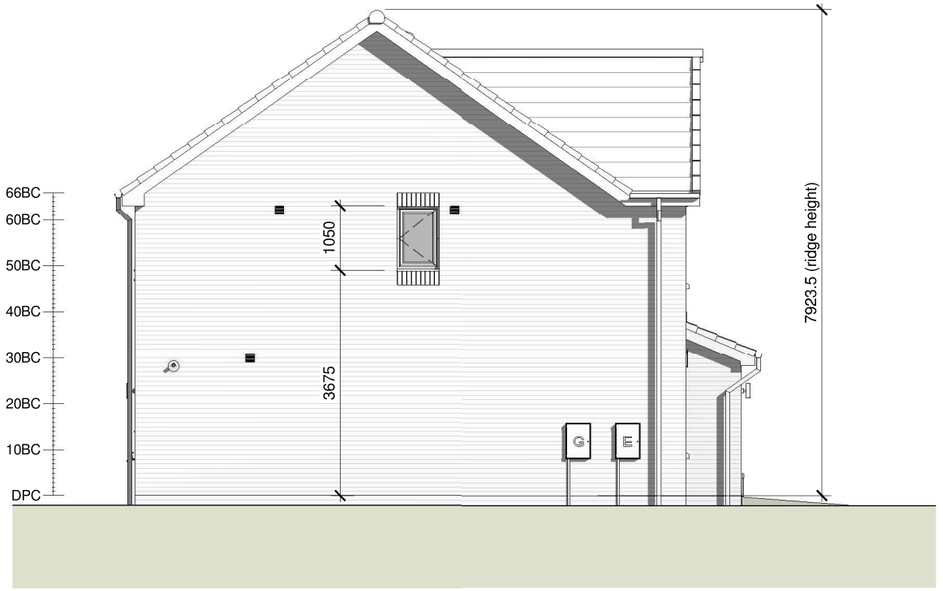

4 Gable Elevation
1 : 100

BRICK AS - 60

CONSTRUCTION

Bellway
www.bellway.co.uk

Bellway Group Technical
Seaton Burn House, Dudley Lane, Seaton Burn
Newcastle upon Tyne NE13 6BE
Tel: 0191 217 0717 | Fax: 0191 236 6230

Project
The Artisan Collection
COPPICE HEIGHTS
Working Drawings

Drawing Title
The Baxter BX-3B-2S-CB

992 ft² | 3b Semi / Det | Country Brick
Elevations

Drawn By	First Issue Date	Scale(s)
DCL	27 Sep 2019	As indicated
Job No	Drg Status	Revision
	Construction	D
Drawing No.	A/992/25/CB/00	

Do not scale - if in doubt, ask

Revision Schedule		
Rev	Date	Description
D	14 Jul 2025	Plot 60 ONLY. WC Window Removed.



1 Front Elevation
1 : 50

BRICK AS - 60

CONSTRUCTION

Bellway
www.bellway.co.uk

Bellway Group Technical
Seaton Burn House, Dudley Lane, Seaton Burn
Newcastle upon Tyne NE13 6BE
Tel: 0191 217 0717 | Fax: 0191 236 6230

Project
The Artisan Collection
COPPICE HEIGHTS
Working Drawings

Drawing Title
The Baxter BX-3B-2S-CB

992 ft² | 3b Semi / Det | Country Brick
Front Elevation

Drawn By	First Issue Date	Scale(s)
DCL	27 Sep 2019	As indicated
Job No	Drg Status	Revision
	Construction	D
Drawing No.	A/992/25/CB/01	

Do not scale - if in doubt, ask

Revision Schedule		
Rev	Date	Description
D	14 Jul 2025	Plot 60 ONLY. WC Window Removed.



1 Rear Elevation
1 : 50

BRICK AS - 60

CONSTRUCTION

Bellway
www.bellway.co.uk

Bellway Group Technical
Seaton Burn House, Dudley Lane, Seaton Burn
Newcastle upon Tyne NE13 6BE
Tel: 0191 217 0717 | Fax: 0191 236 6230

Project
The Artisan Collection
COPPICE HEIGHTS
Working Drawings

Drawing Title
The Baxter BX-3B-2S-CB

992 ft² | 3b Semi / Det | Country Brick
Rear Elevation

Drawn By	First Issue Date	Scale(s)
DCL	27 Sep 2019	As indicated
Job No	Drg Status	Revision
	Construction	D
Drawing No.	A/992/25/CB/02	

Do not scale - if in doubt, ask

Revision Schedule		
Rev	Date	Description
D	14 Jul 2025	Plot 60 ONLY. WC Window Removed.

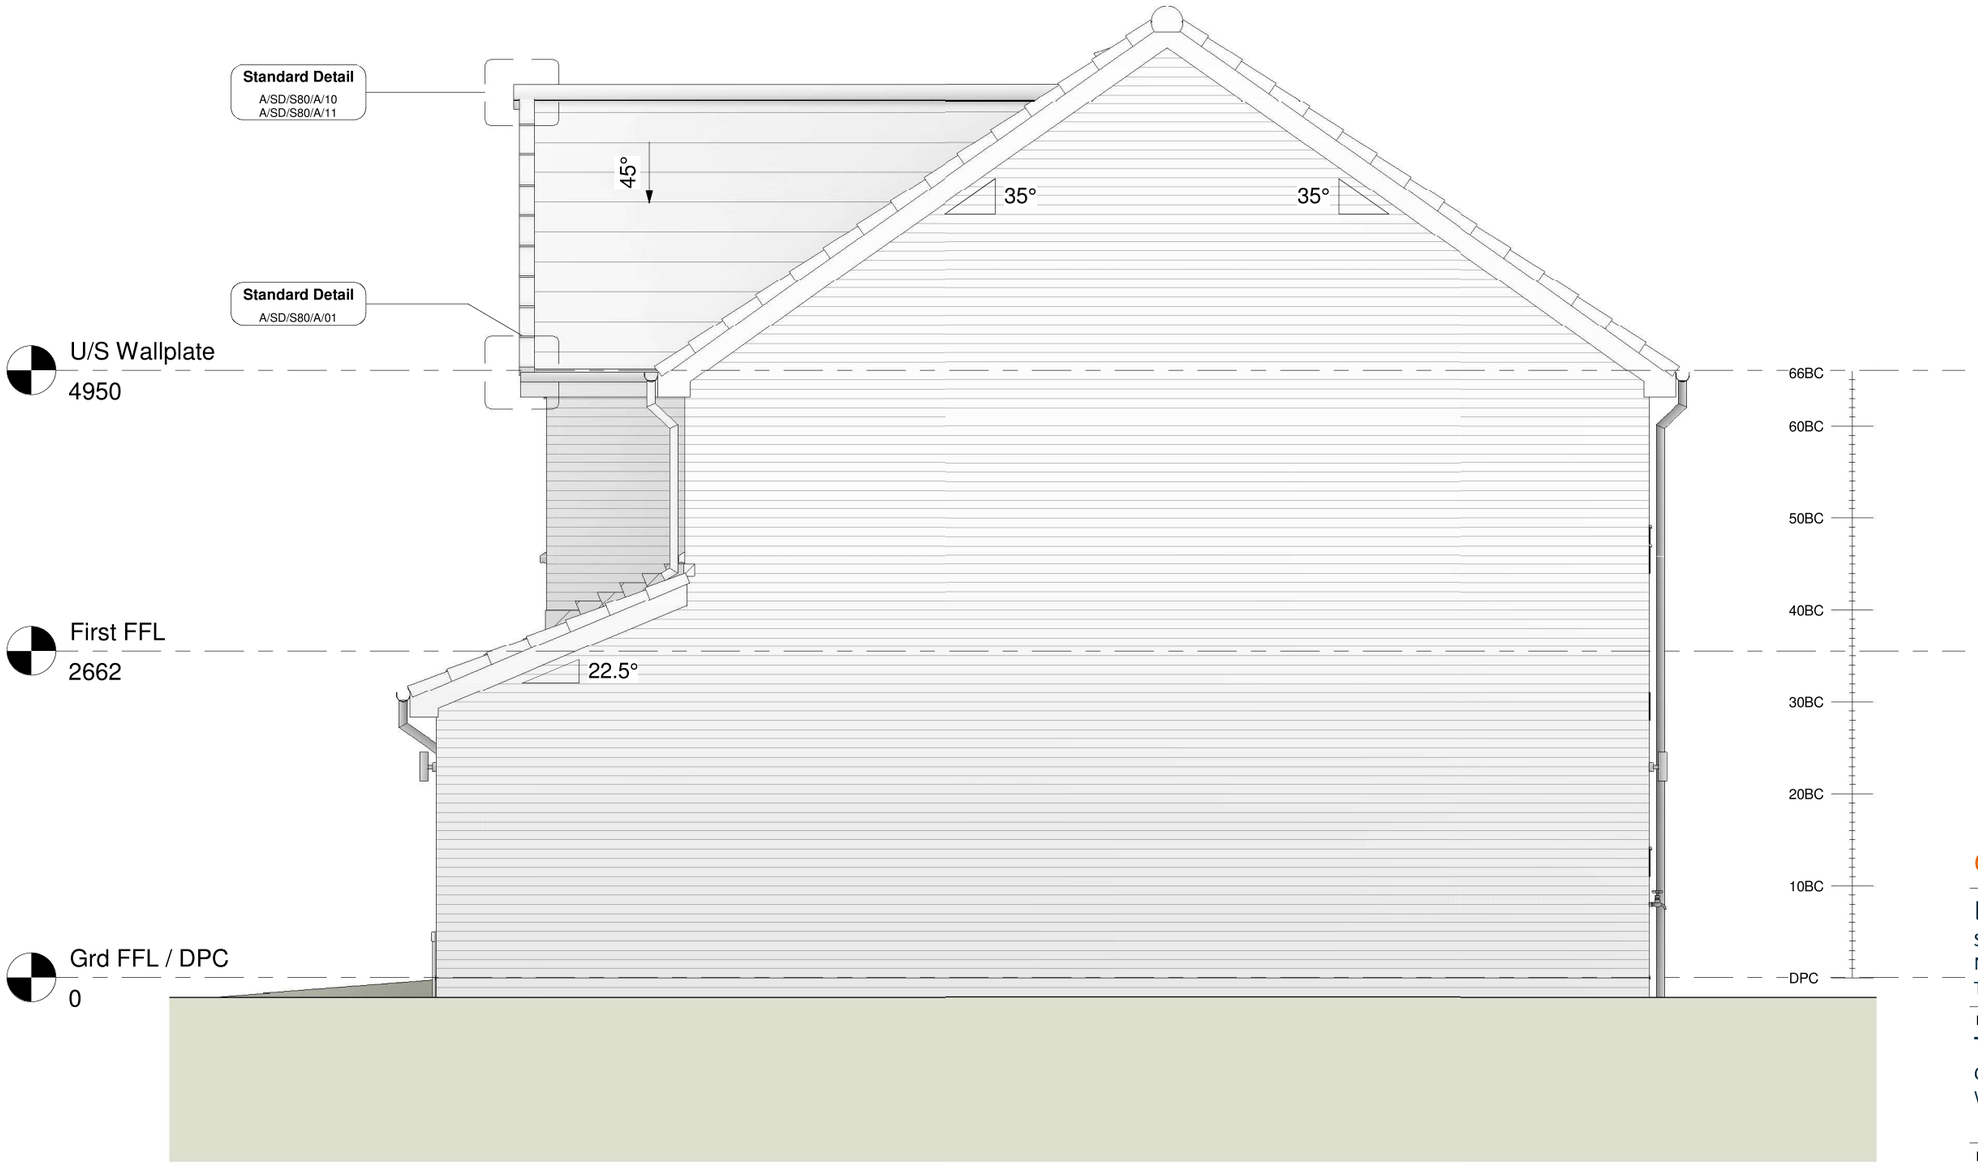

1 Gable Elevation (Detached Only)
1 : 50

BRICK AS - 60

CONSTRUCTION

Bellway
www.bellway.co.uk
Bellway Group Technical
Seaton Burn House, Dudley Lane, Seaton Burn
Newcastle upon Tyne NE13 6BE
Tel: 0191 217 0717 | Fax: 0191 236 6230

Project
The Artisan Collection
COPPICE HEIGHTS
Working Drawings

Drawing Title
The Baxter BX-3B-2S-CB
992 ft² | 3b Semi / Det | Country Brick
Gable Elevation

Drawn By	First Issue Date	Scale(s)
DCL	27 Sep 2019	As indicated
Job No	Drg Status	Revision
	Construction	D
Drawing No.	A/992/25/CB/03	

Do not scale - if in doubt, ask

Revision Schedule		
Rev	Date	Description
D	14 Jul 2025	Plot 60 ONLY. WC Window Removed.

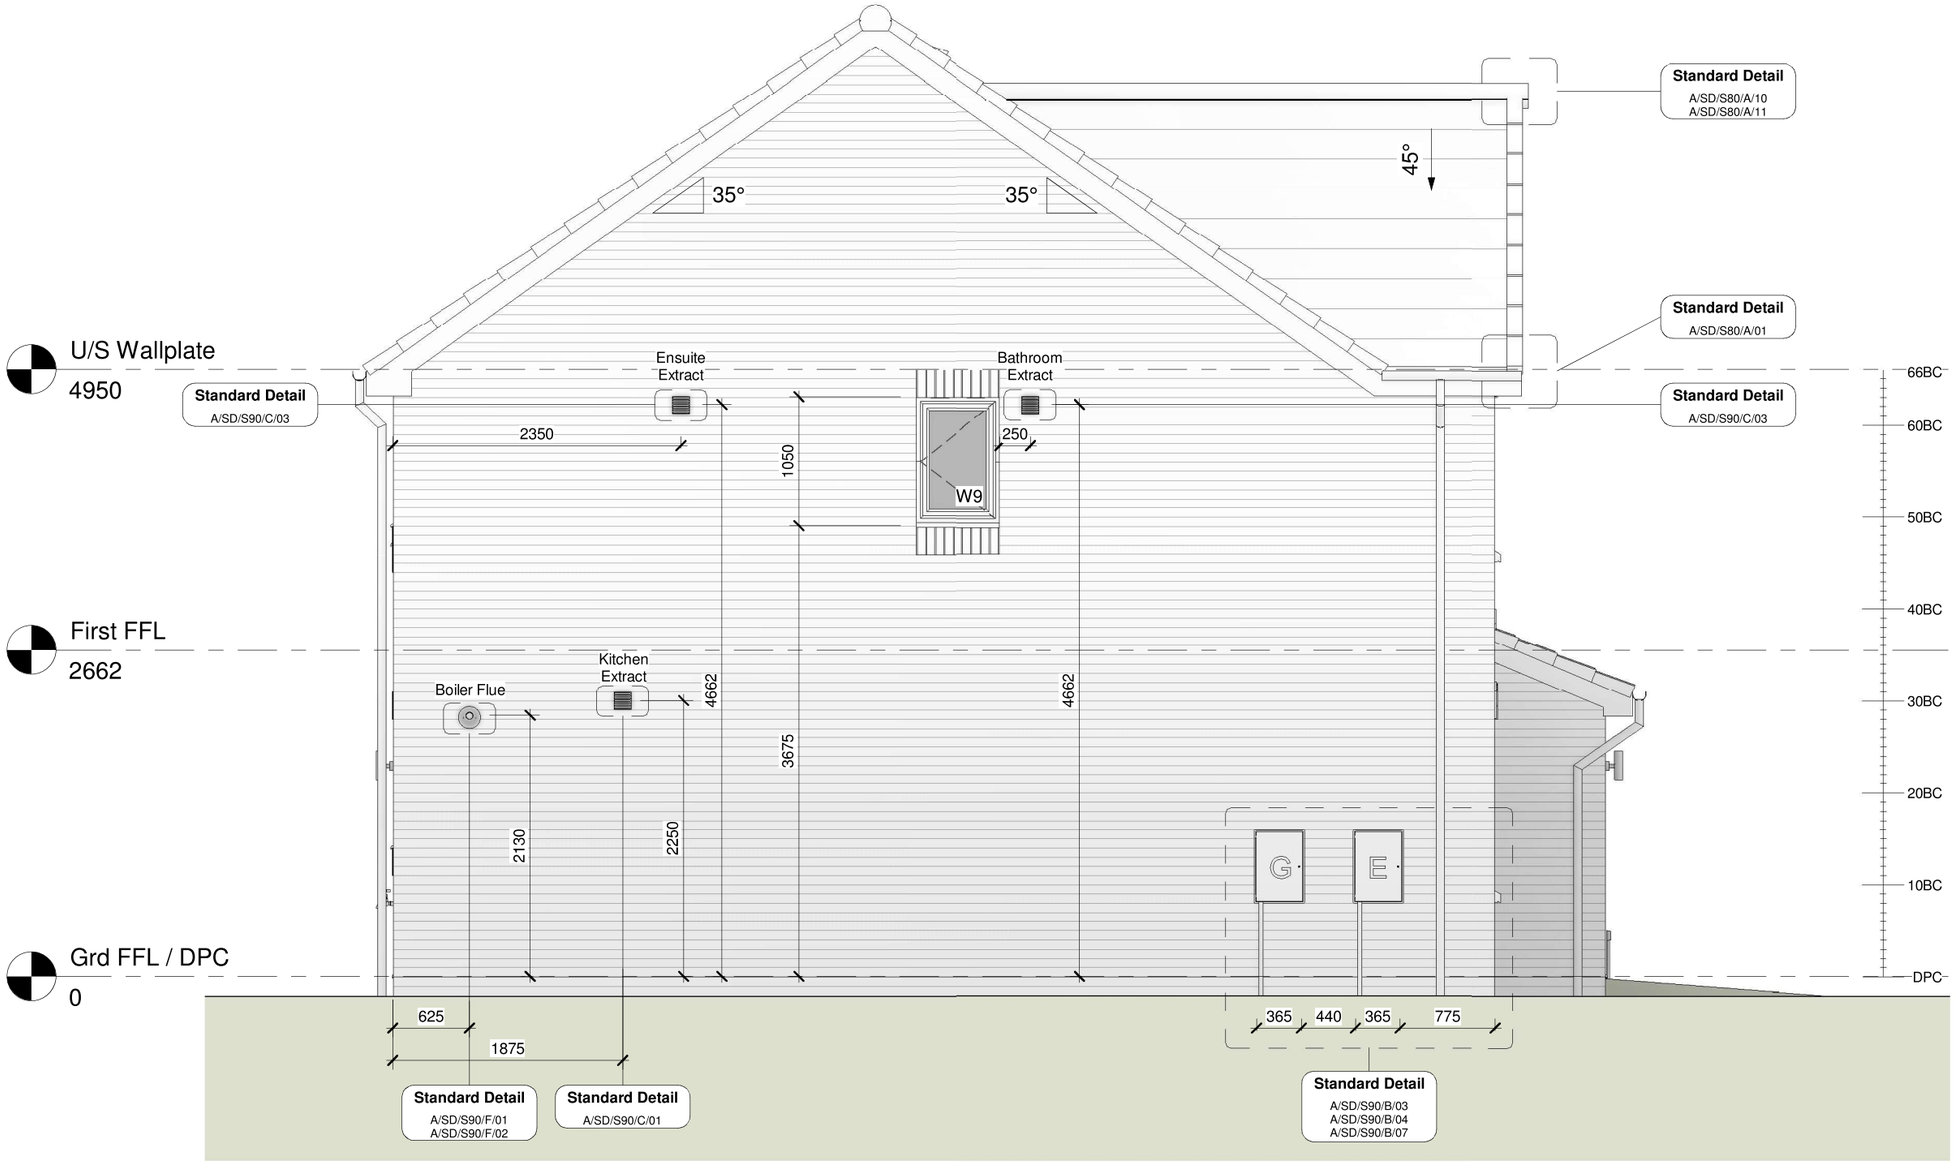

1 Gable Elevation
1 : 50

BRICK AS - 60

CONSTRUCTION

Bellway
www.bellway.co.uk

Bellway Group Technical
Seaton Burn House, Dudley Lane, Seaton Burn
Newcastle upon Tyne NE13 6BE
Tel: 0191 217 0717 | Fax: 0191 236 6230

Project
The Artisan Collection
COPPICE HEIGHTS
Working Drawings

Drawing Title
The Baxter BX-3B-2S-CB

992 ft² | 3b Semi / Det | Country Brick
Gable Elevation

Drawn By	First Issue Date	Scale(s)
DCL	27 Sep 2019	As indicated
Job No	Drg Status	Revision
	Construction	D
Drawing No.	A/992/25/CB/04	

Do not scale - if in doubt, ask