Ordnance Survey®
OS Sitemap ®

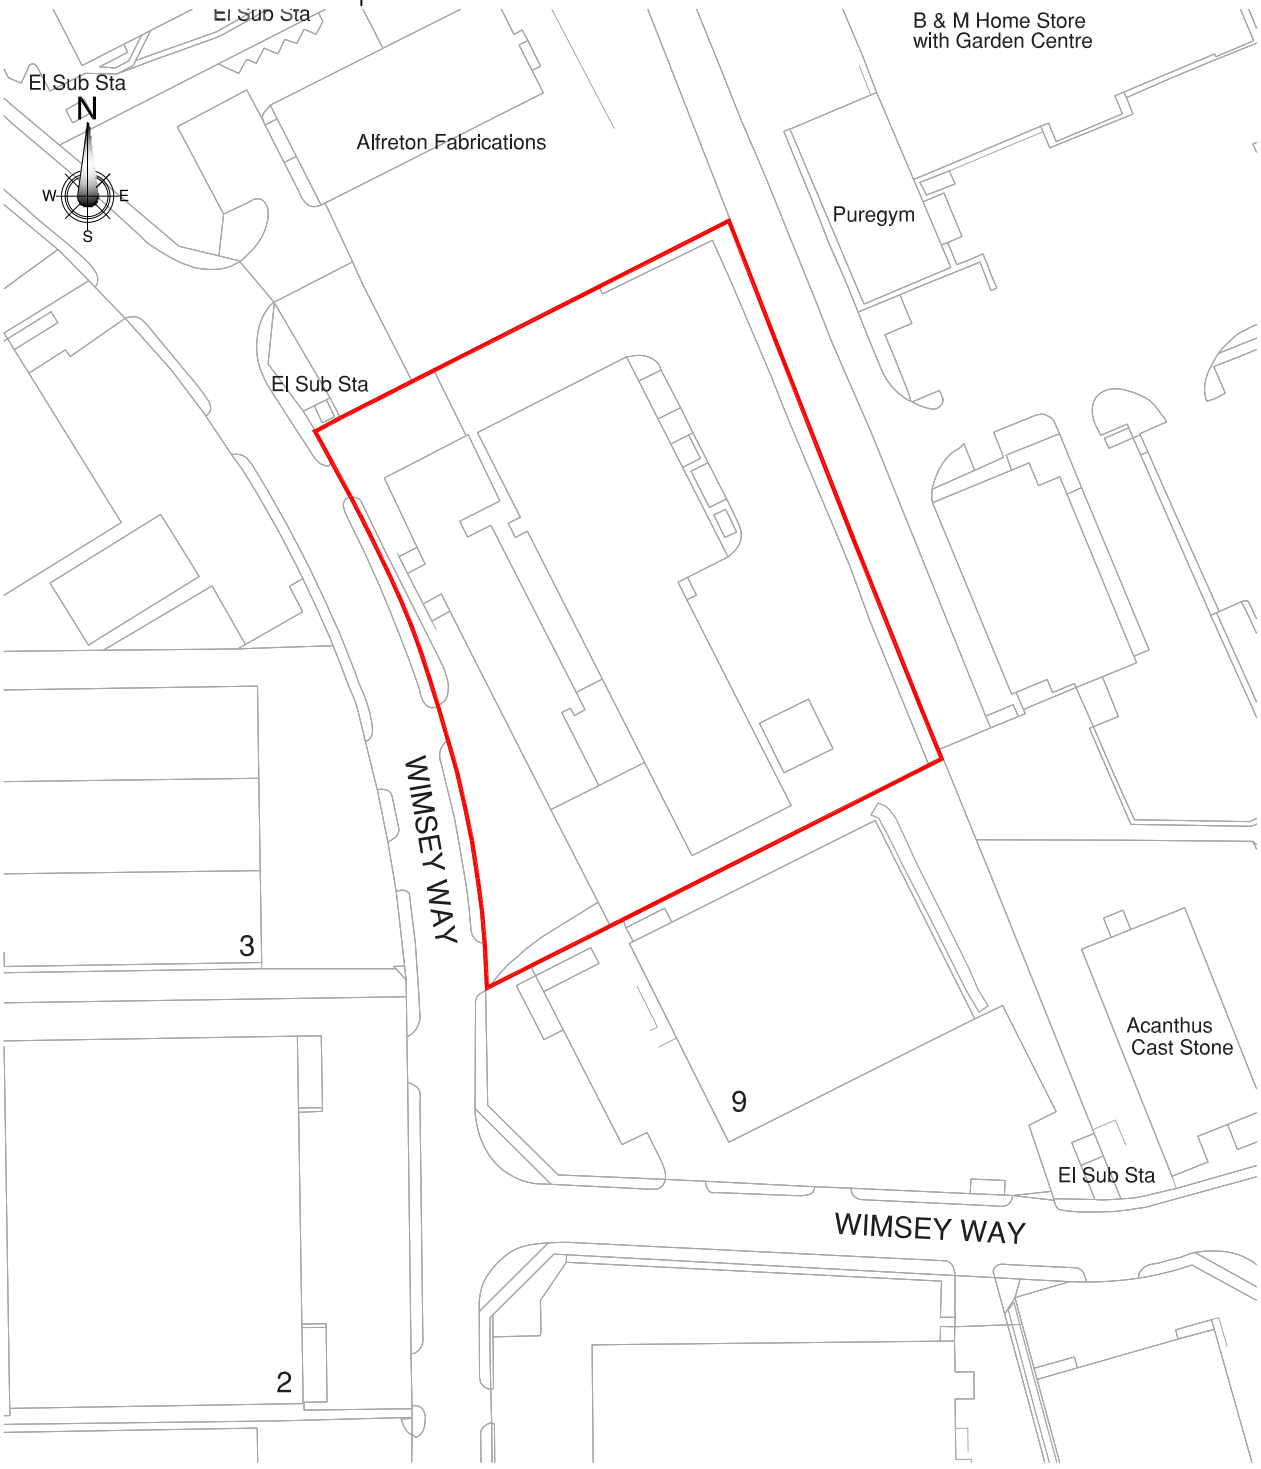

Scale 1:1250

20 0 20 40 60 80 100

Metres

© Crown Copyright 2025
Reproduction in whole or in part is prohibited
without the prior permission of Ordnance Survey.

ReQuestAPlan Licence No. 100042766

© copyright

H M CHAMBERS & PARTNERS
consulting civil and structural engineers

41a,Derby Road, Heanor,
Derbyshire. DE75 7QG.

Project

PROP. DISTRIBUTION WAREHOUSE
UNIT 55, WIMSEY WAY,
SOMERCOTES,
DERBYSHIRE.

Scale

1:1250 @ A4

Drg.No.

N8775-03