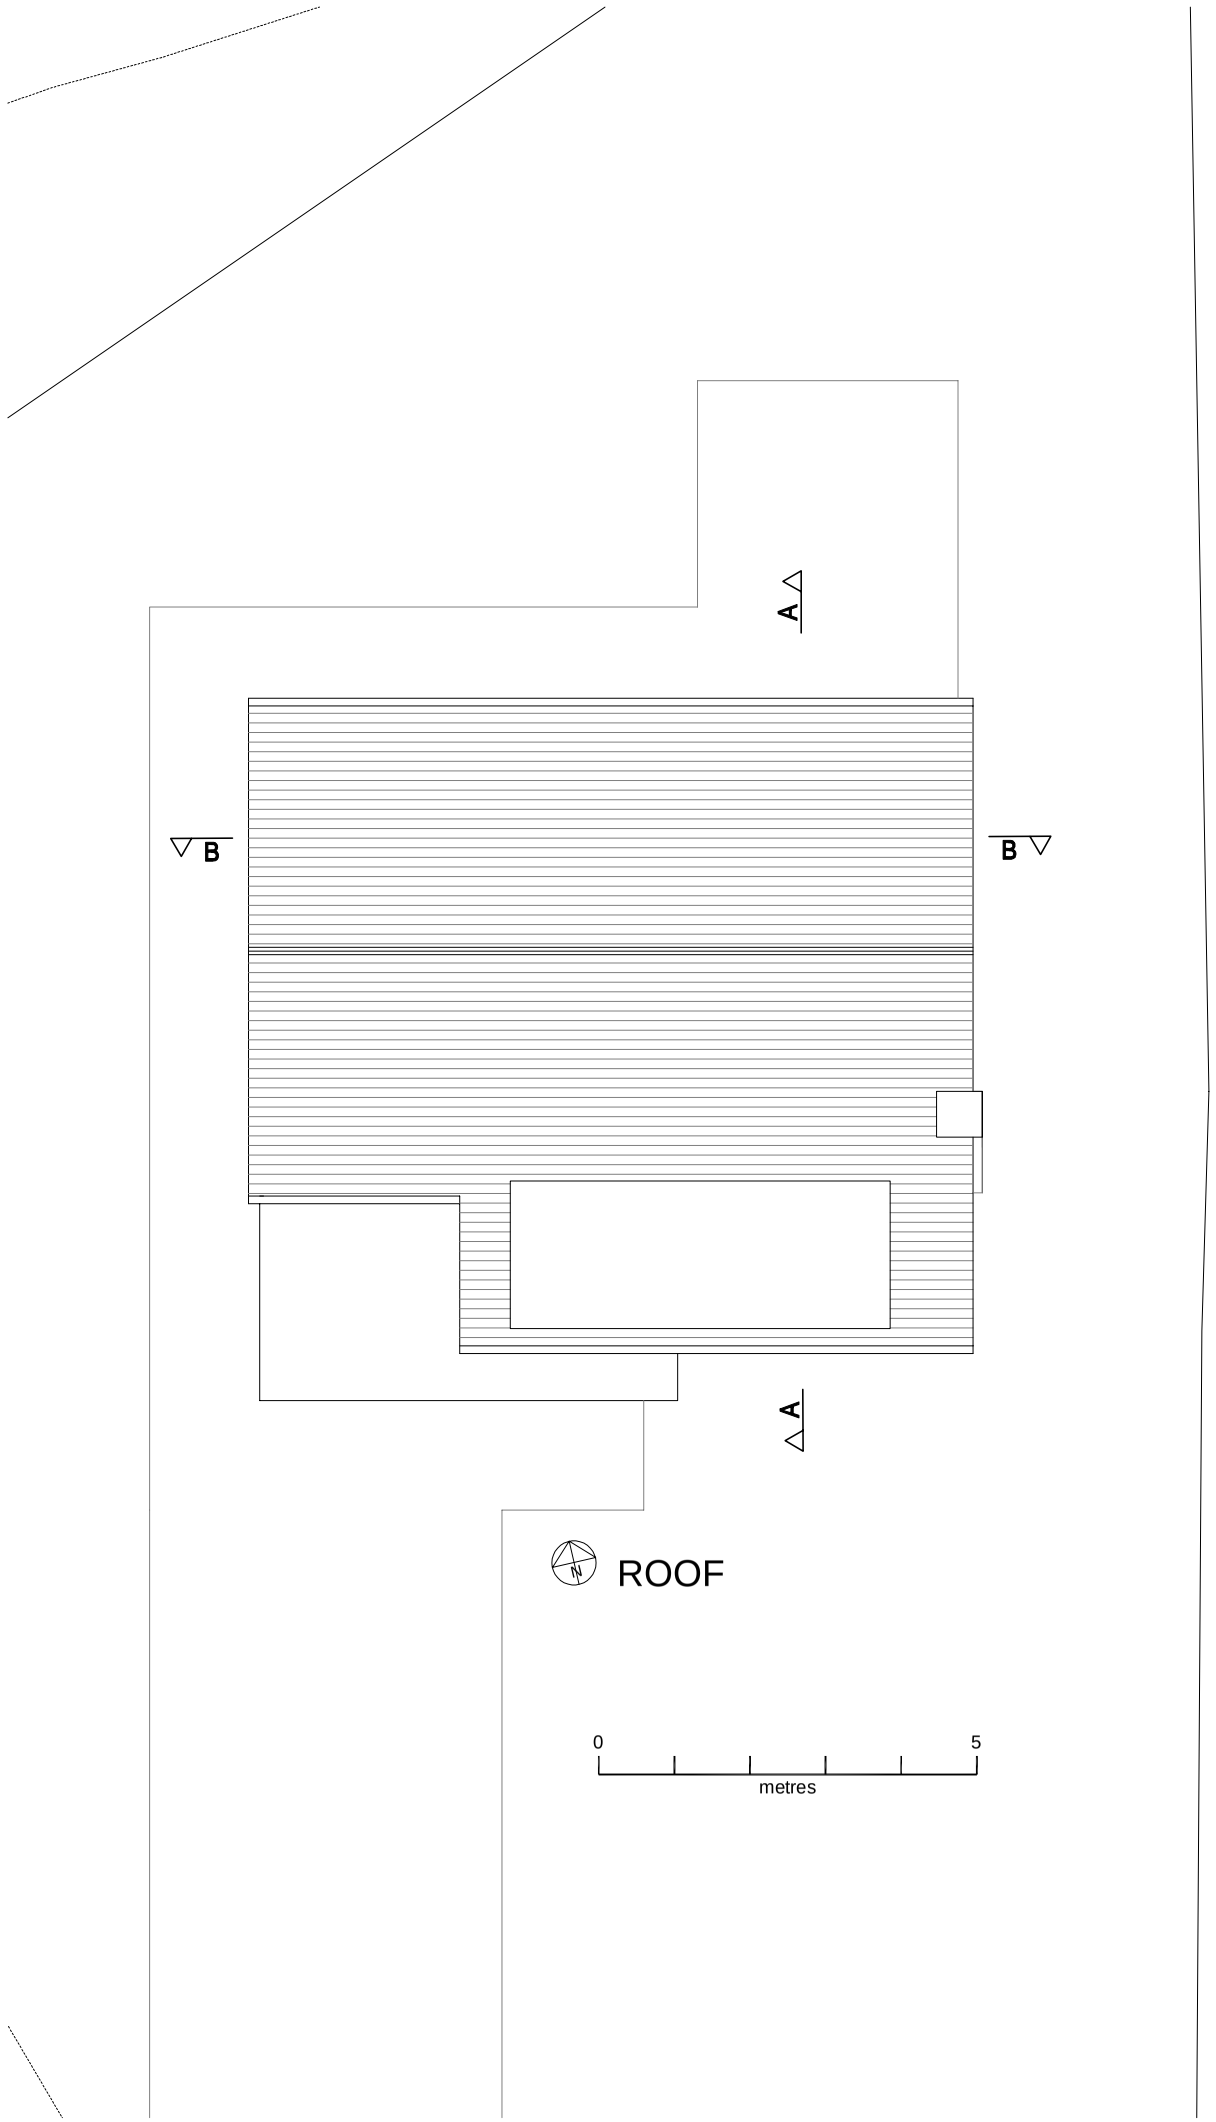

ROOF

0 5
metres

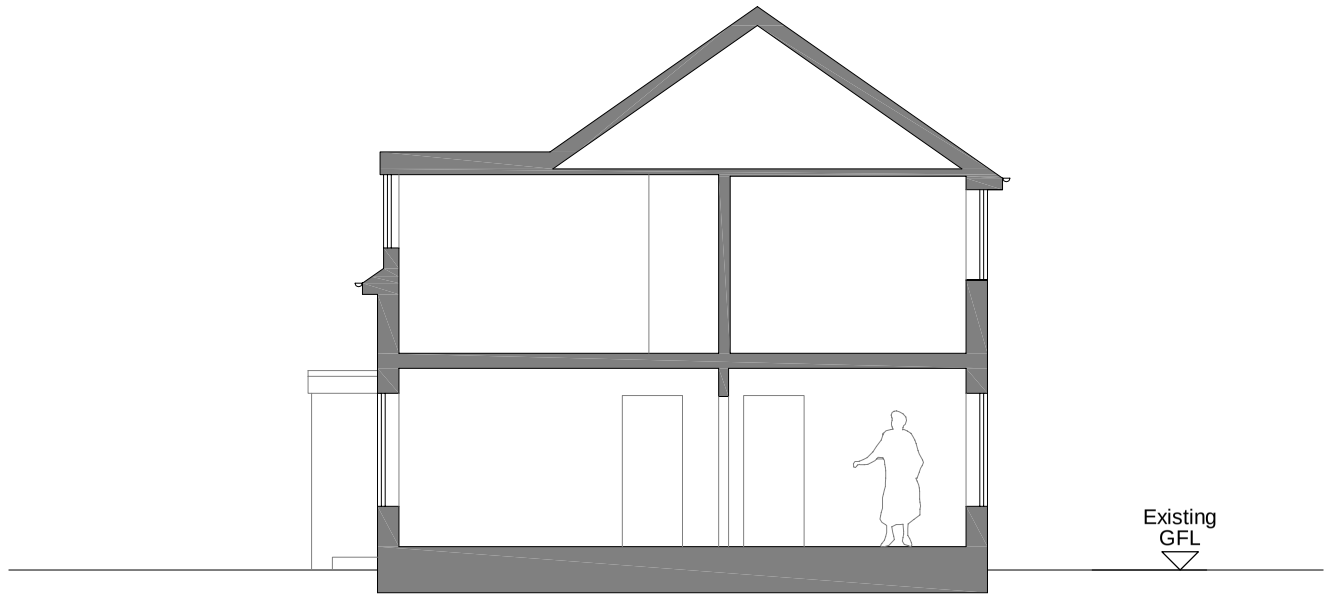

SECTION A-A

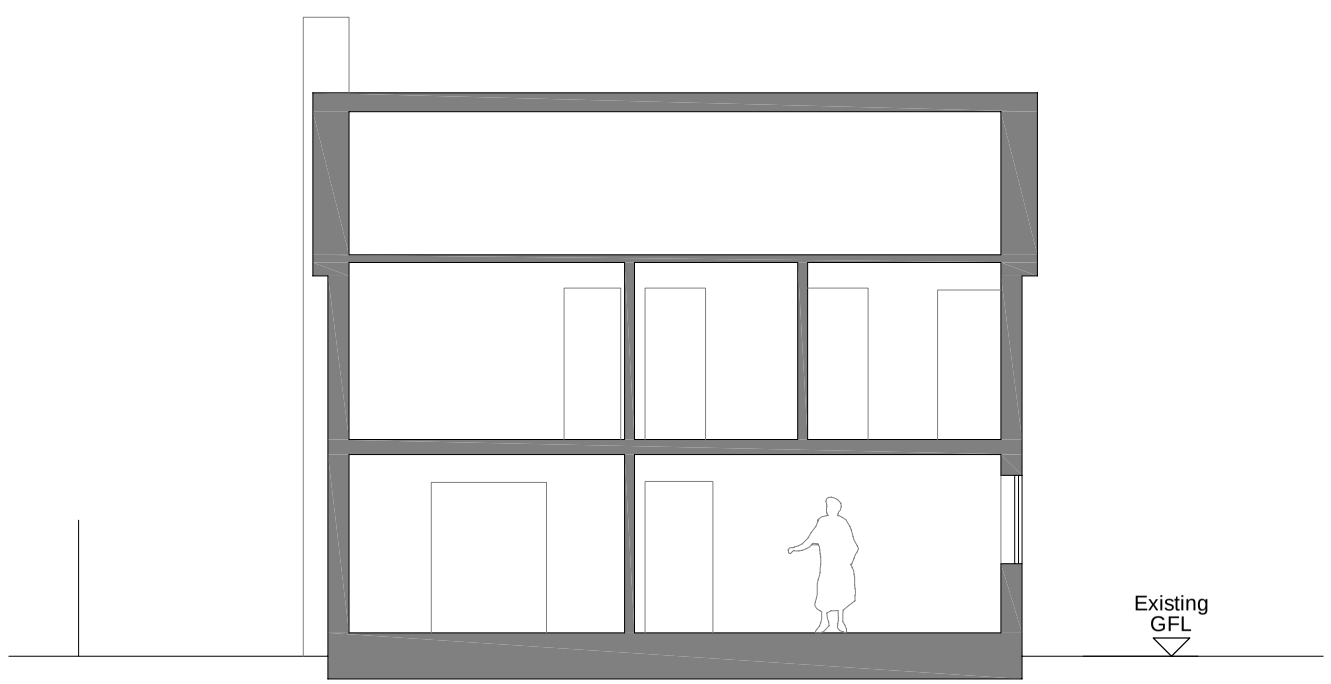

SECTION B-B

0 5
metres

GENERAL NOTES

Rev	Date	Drawn	Chkd	Amendment
A	17.02.25	GB	-	Planning Application

1 LEAWOOD CROFT
HOLLOWAY

PLANS / SECTIONS
EXISTING

Drawn GB	Checked -
Scales 1:100@A3	
Drawing No	Rev
1248/P03	A

BABENKO ASSOCIATES
BUILDING DESIGN & CONSULTANCY

Wirksworth, Derbyshire www.babenko-associates.com