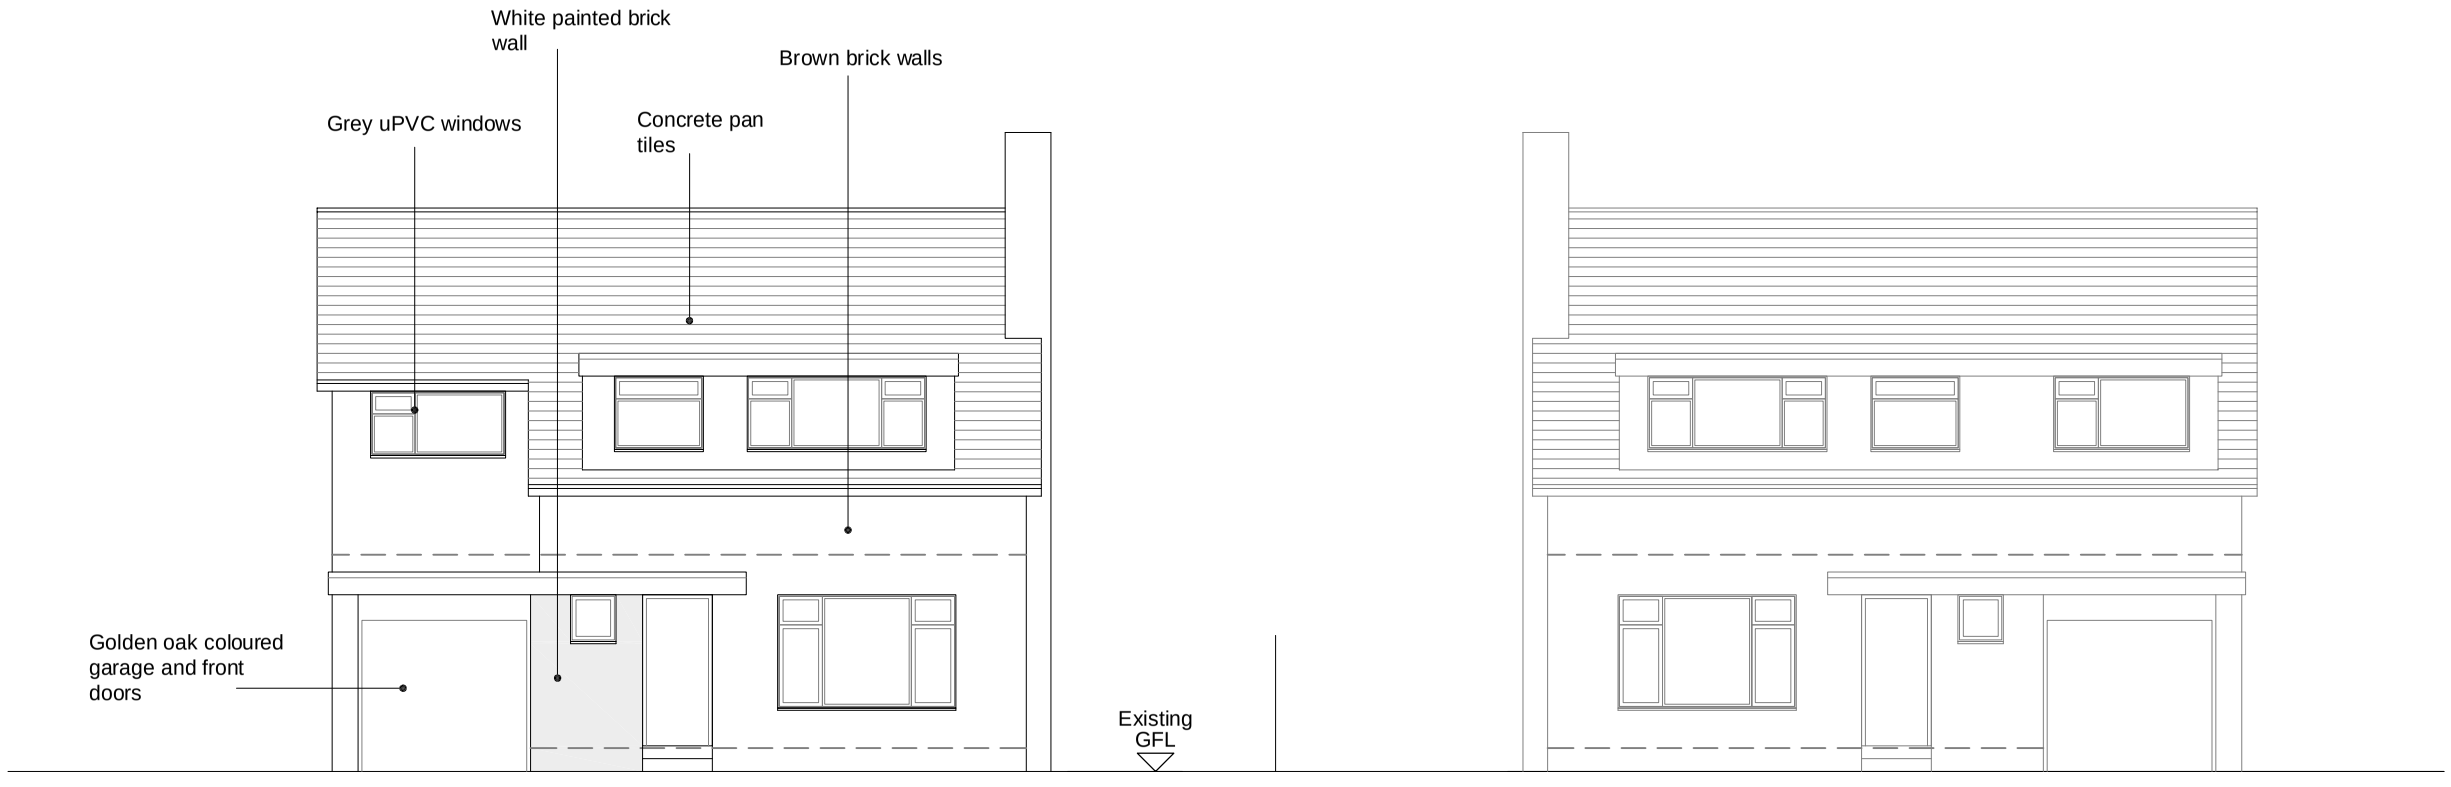

FRONT (SOUTH) ELEVATION

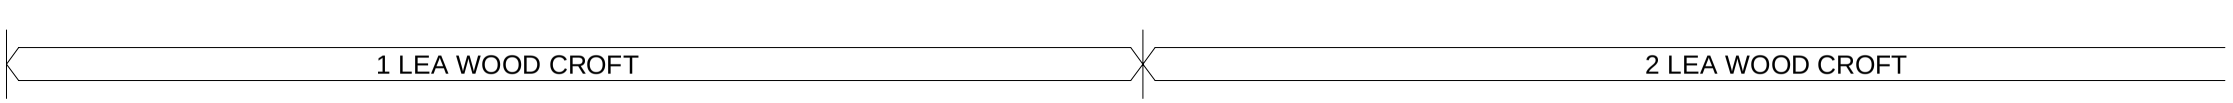

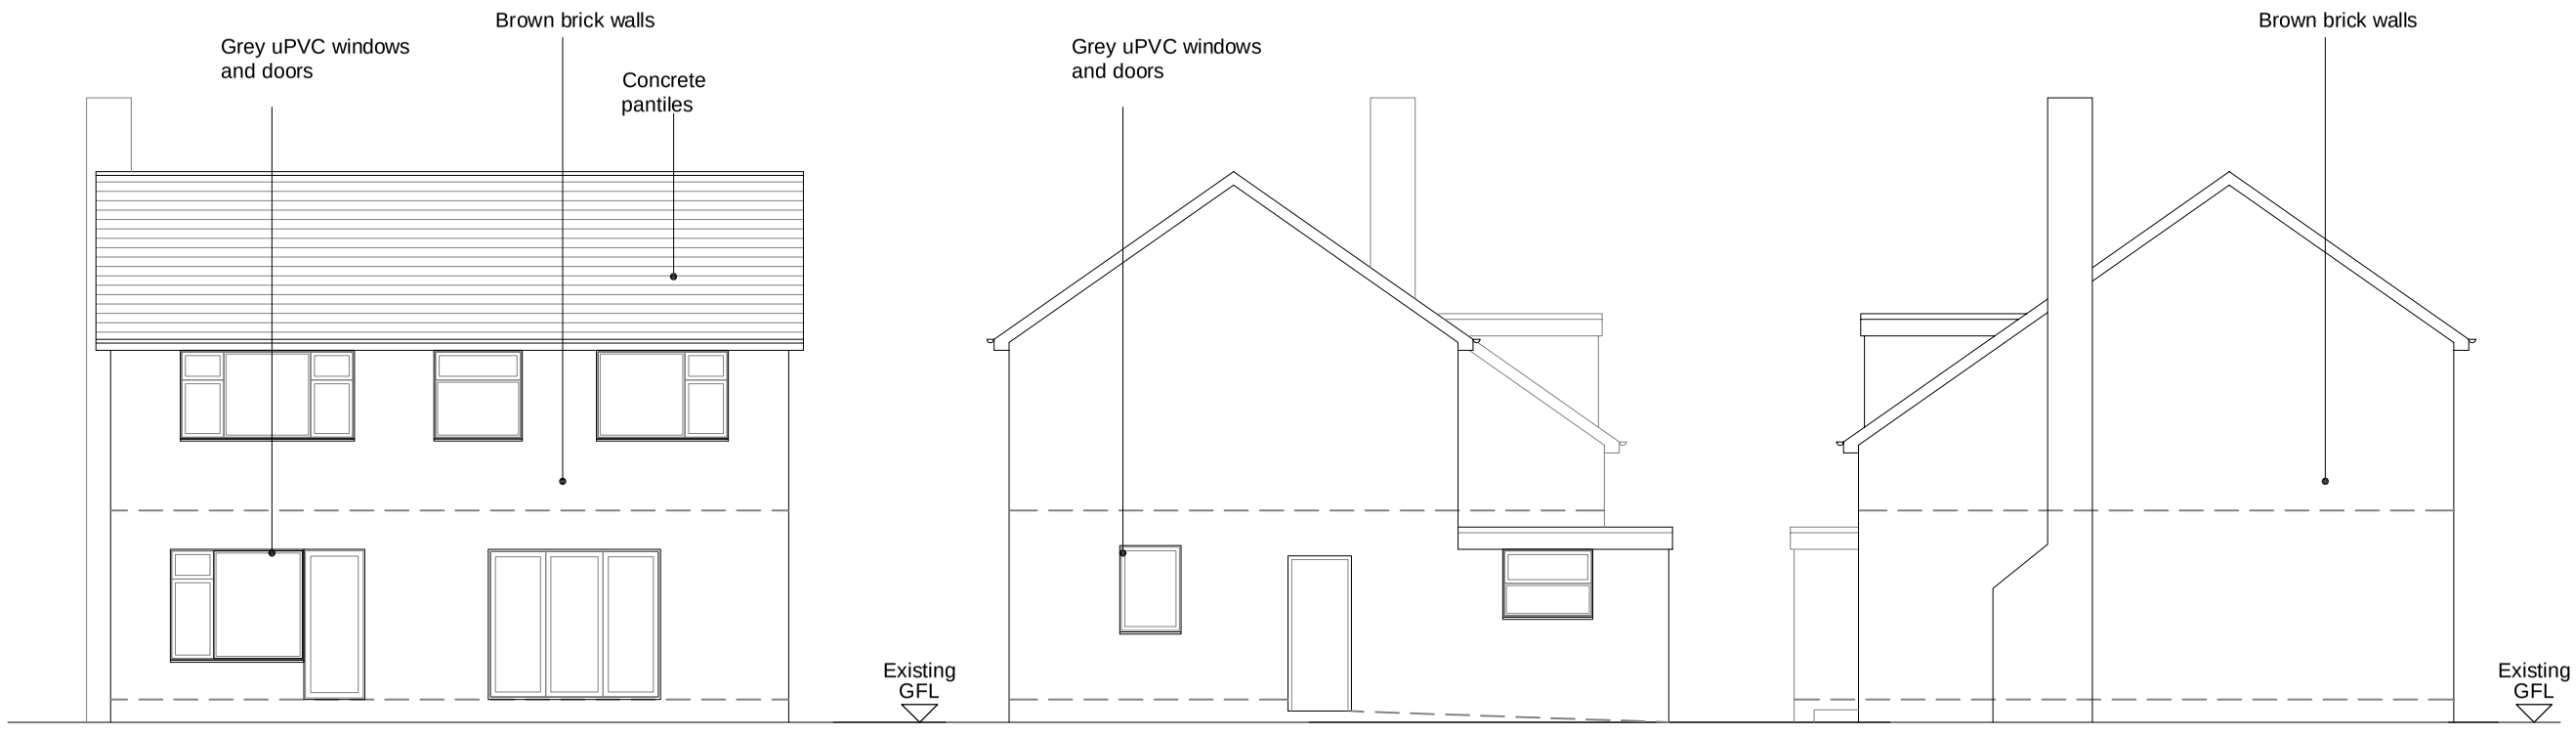

REAR (NORTH) ELEVATION

SIDE (WEST) ELEVATION

SIDE (EAST) ELEVATION

GENERAL NOTES

Rev	Date	Drawn	Chkd	Amendment
A	17.06.25	GB	-	Planning Application

1 LEAWOOD CROFT
HOLLOWAY

ELEVATIONS
EXISTING

Drawn GB	Checked -
Scales 1:100@A3	
Drawing No 1248/P04	Rev A

BABENKO ASSOCIATES
BUILDING DESIGN & CONSULTANCY
Wirksworth, Derbyshire www.babenko-associates.com

0 5
metres