GENERAL NOTES

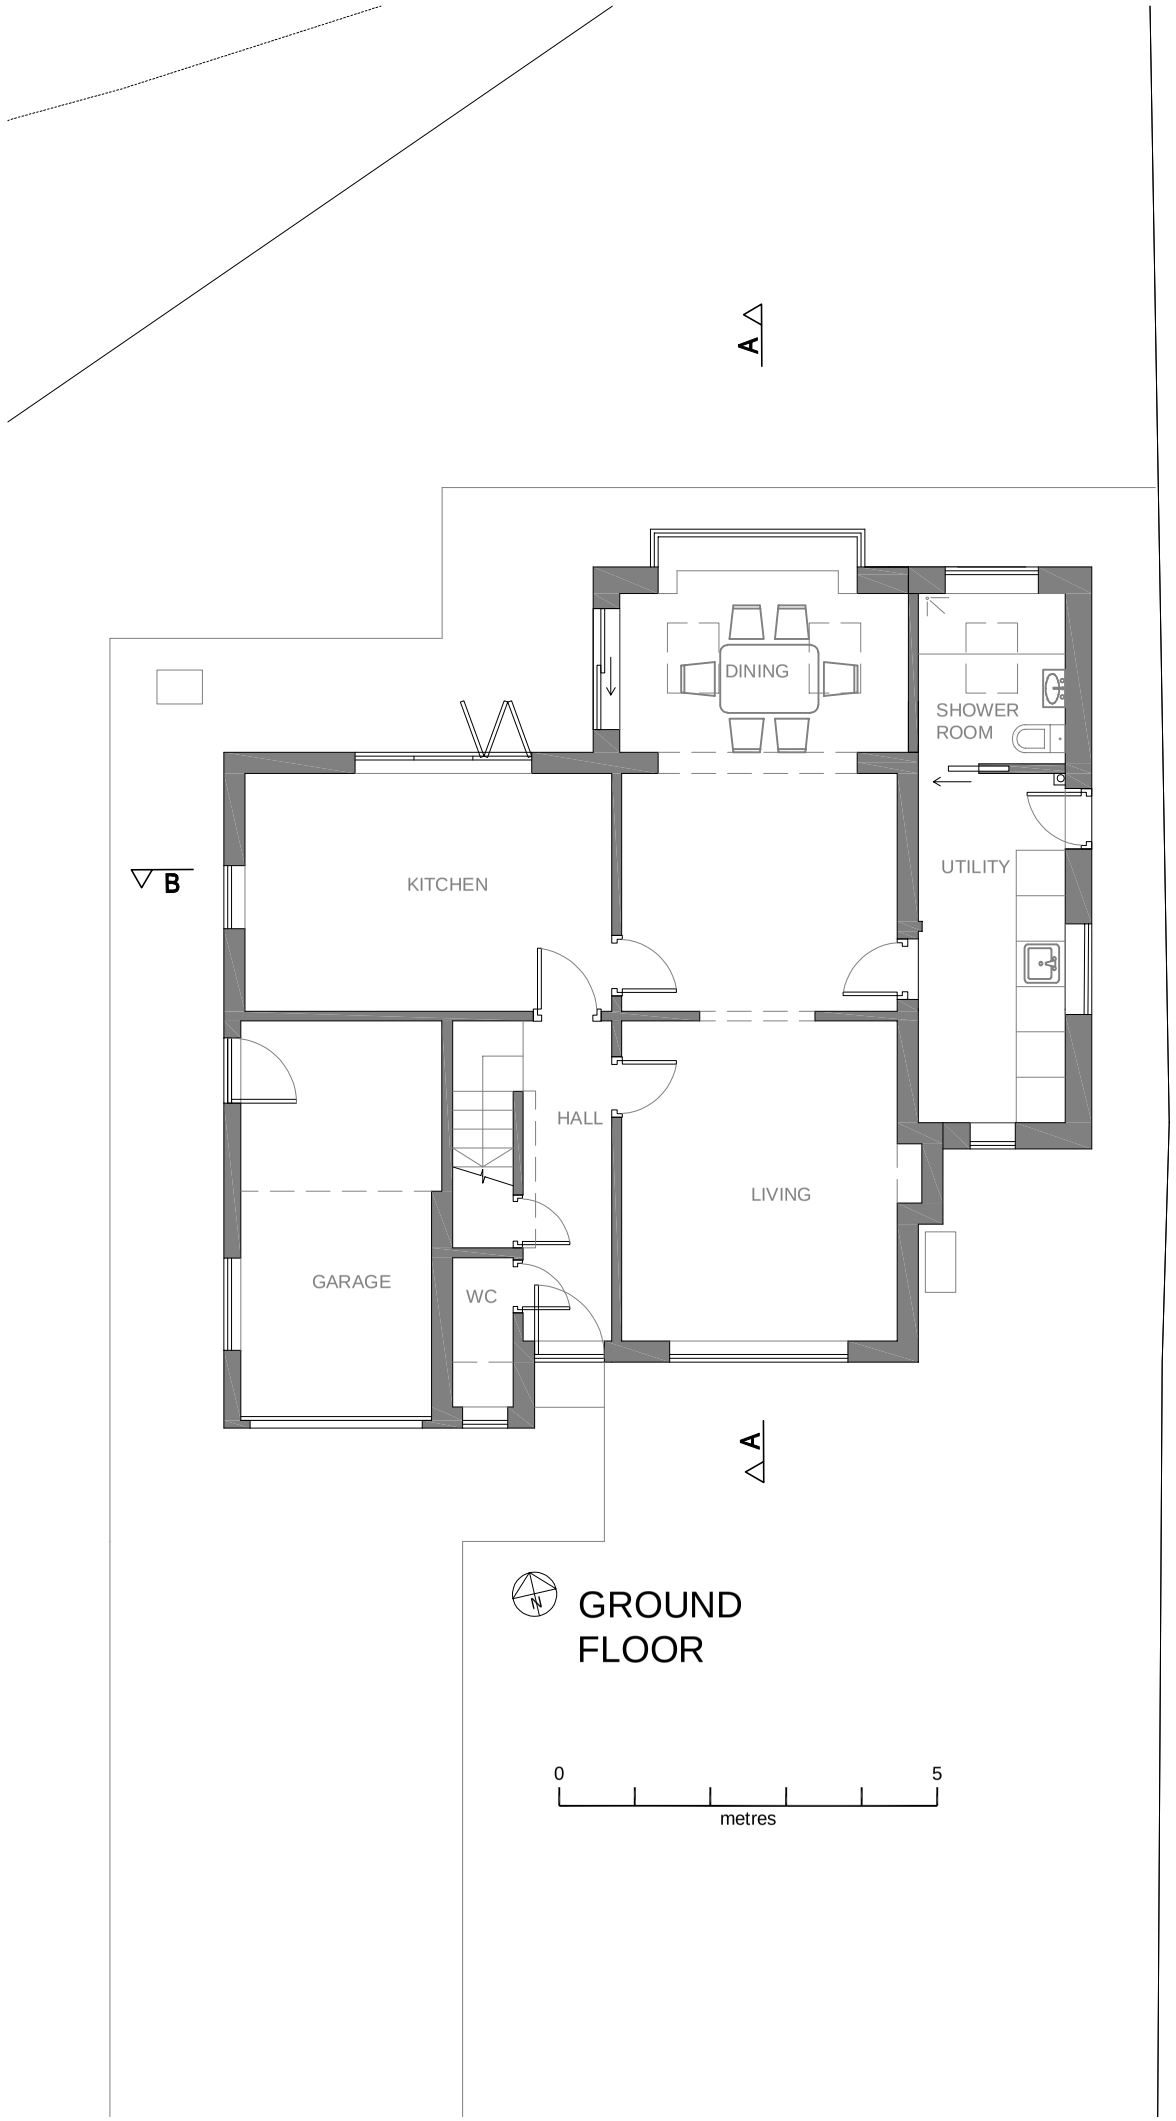

GROUND FLOOR

0 5
metres

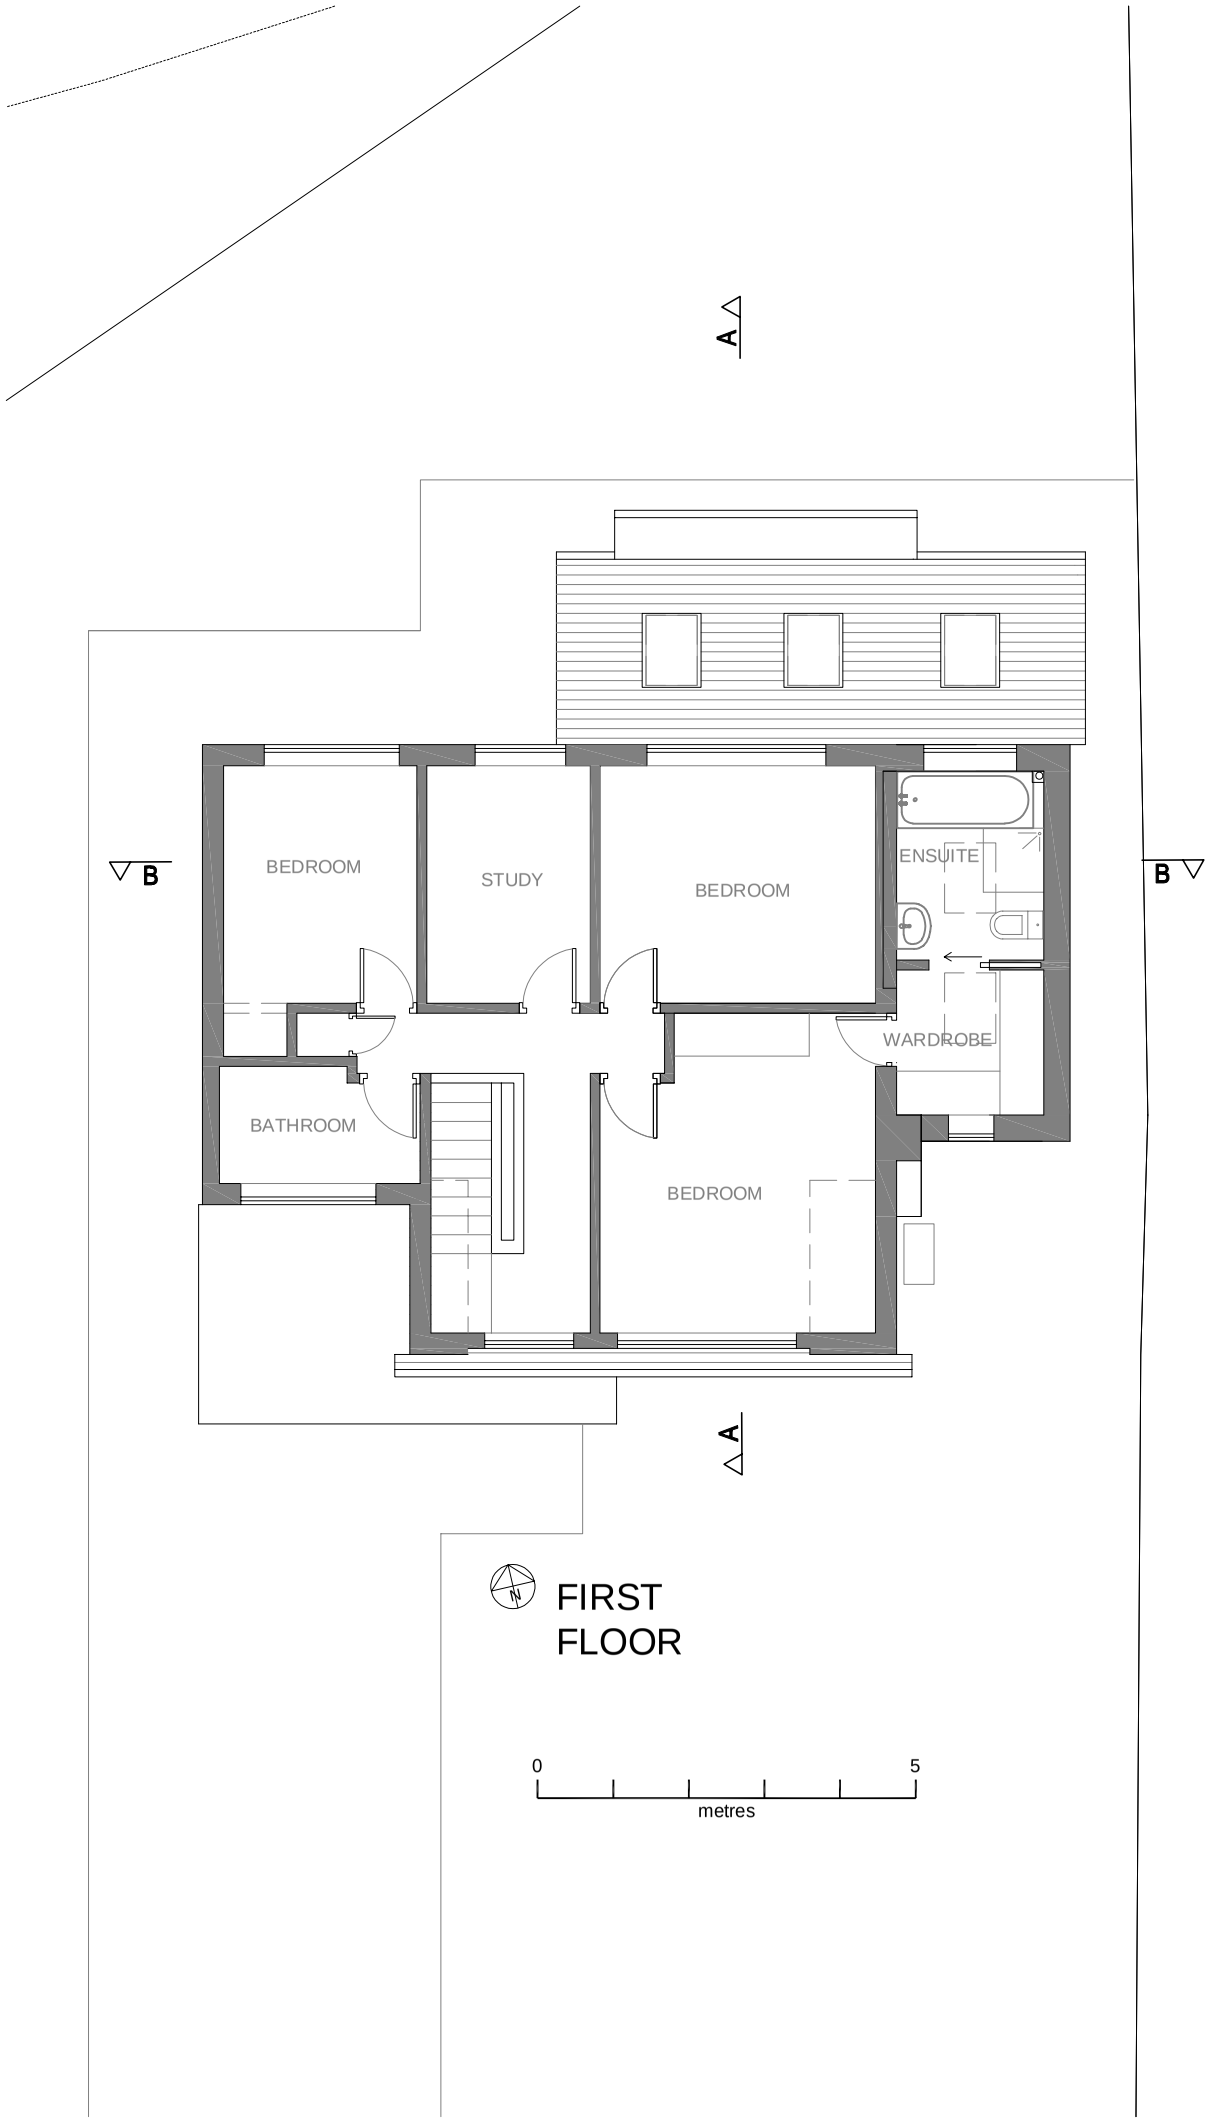

FIRST FLOOR

0 5
metres

Rev	Date	Drawn	Chkd	Amendment
A	17.02.25	GB	-	Planning Application

1 LEAWOOD CROFT
HOLLOWAY

PLANS
PROPOSED

Drawn GB	Checked -
Scales 1:100@A3	
Drawing No 1248/P05	Rev A

BABENKO ASSOCIATES
BUILDING DESIGN & CONSULTANCY

Wirksworth, Derbyshire www.babenko-associates.com