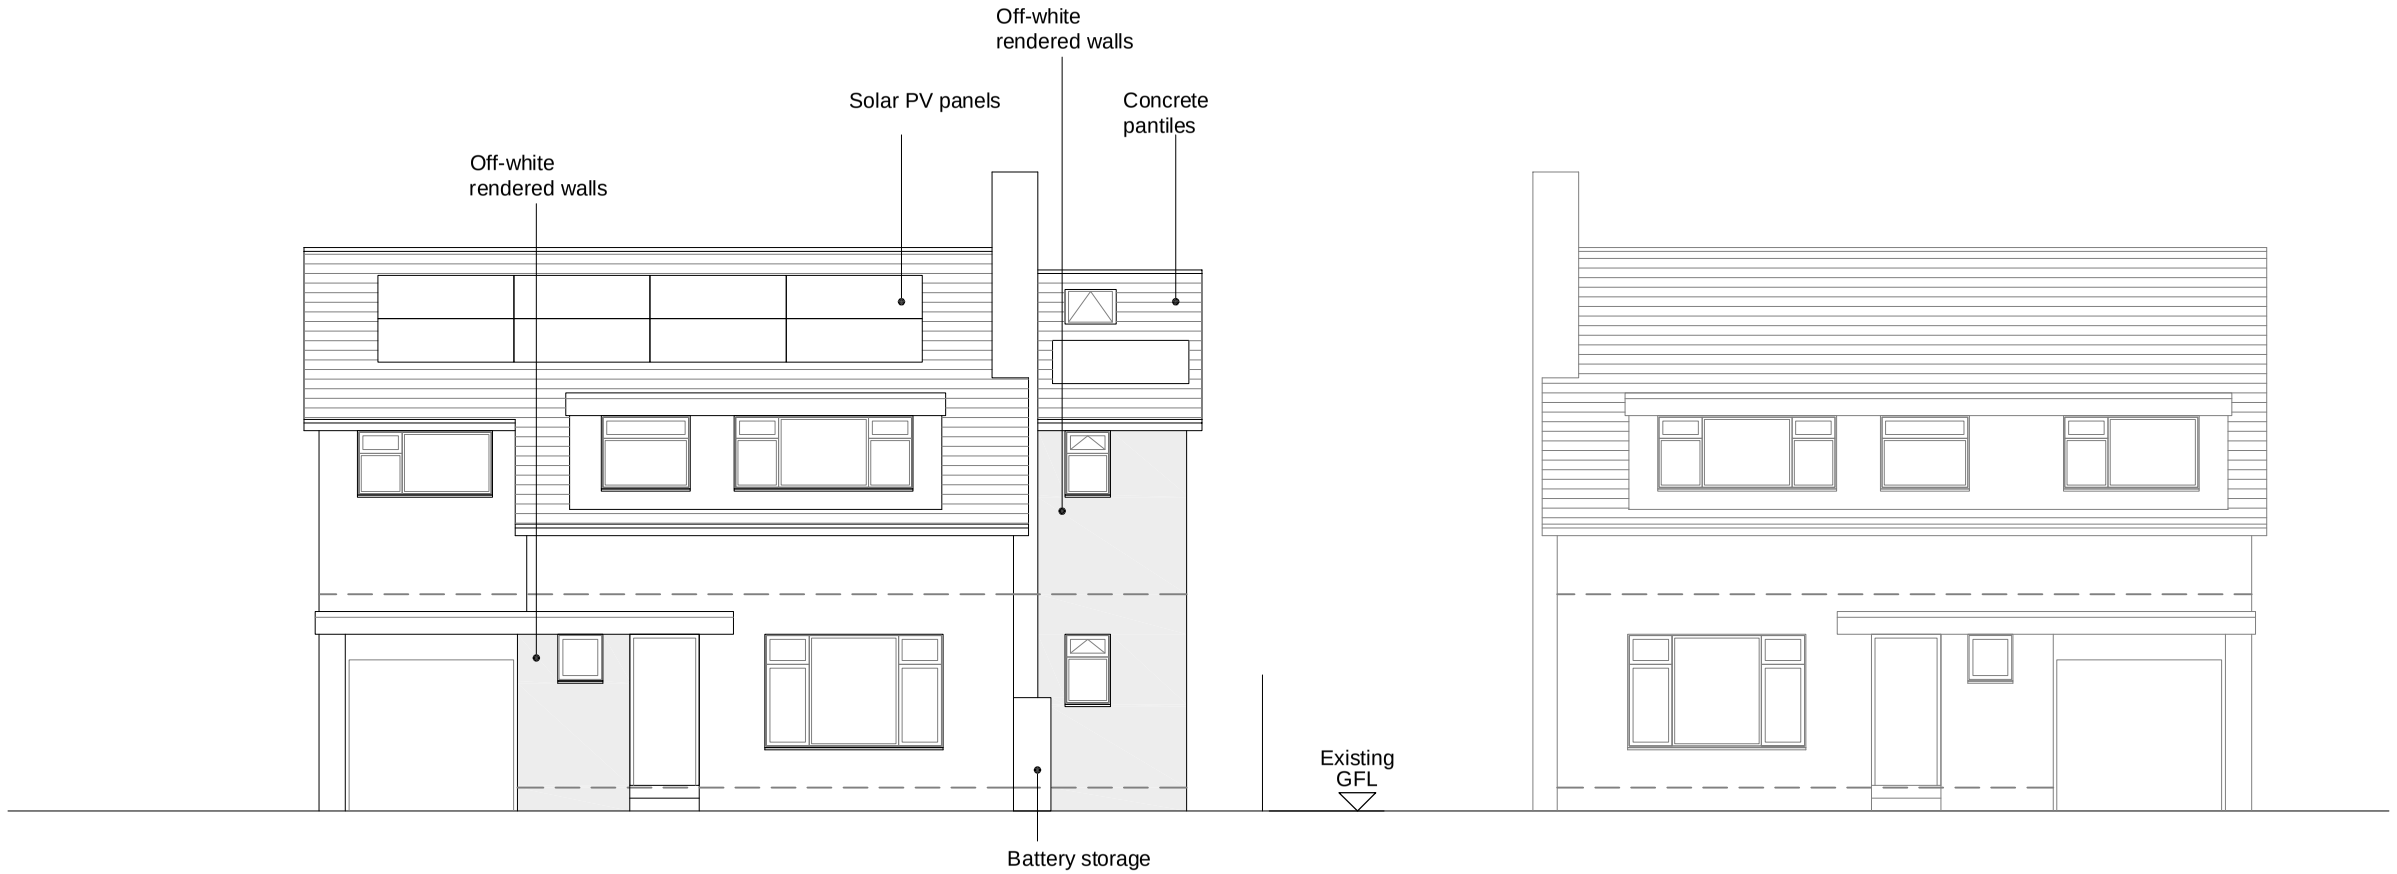

FRONT (SOUTH) ELEVATION

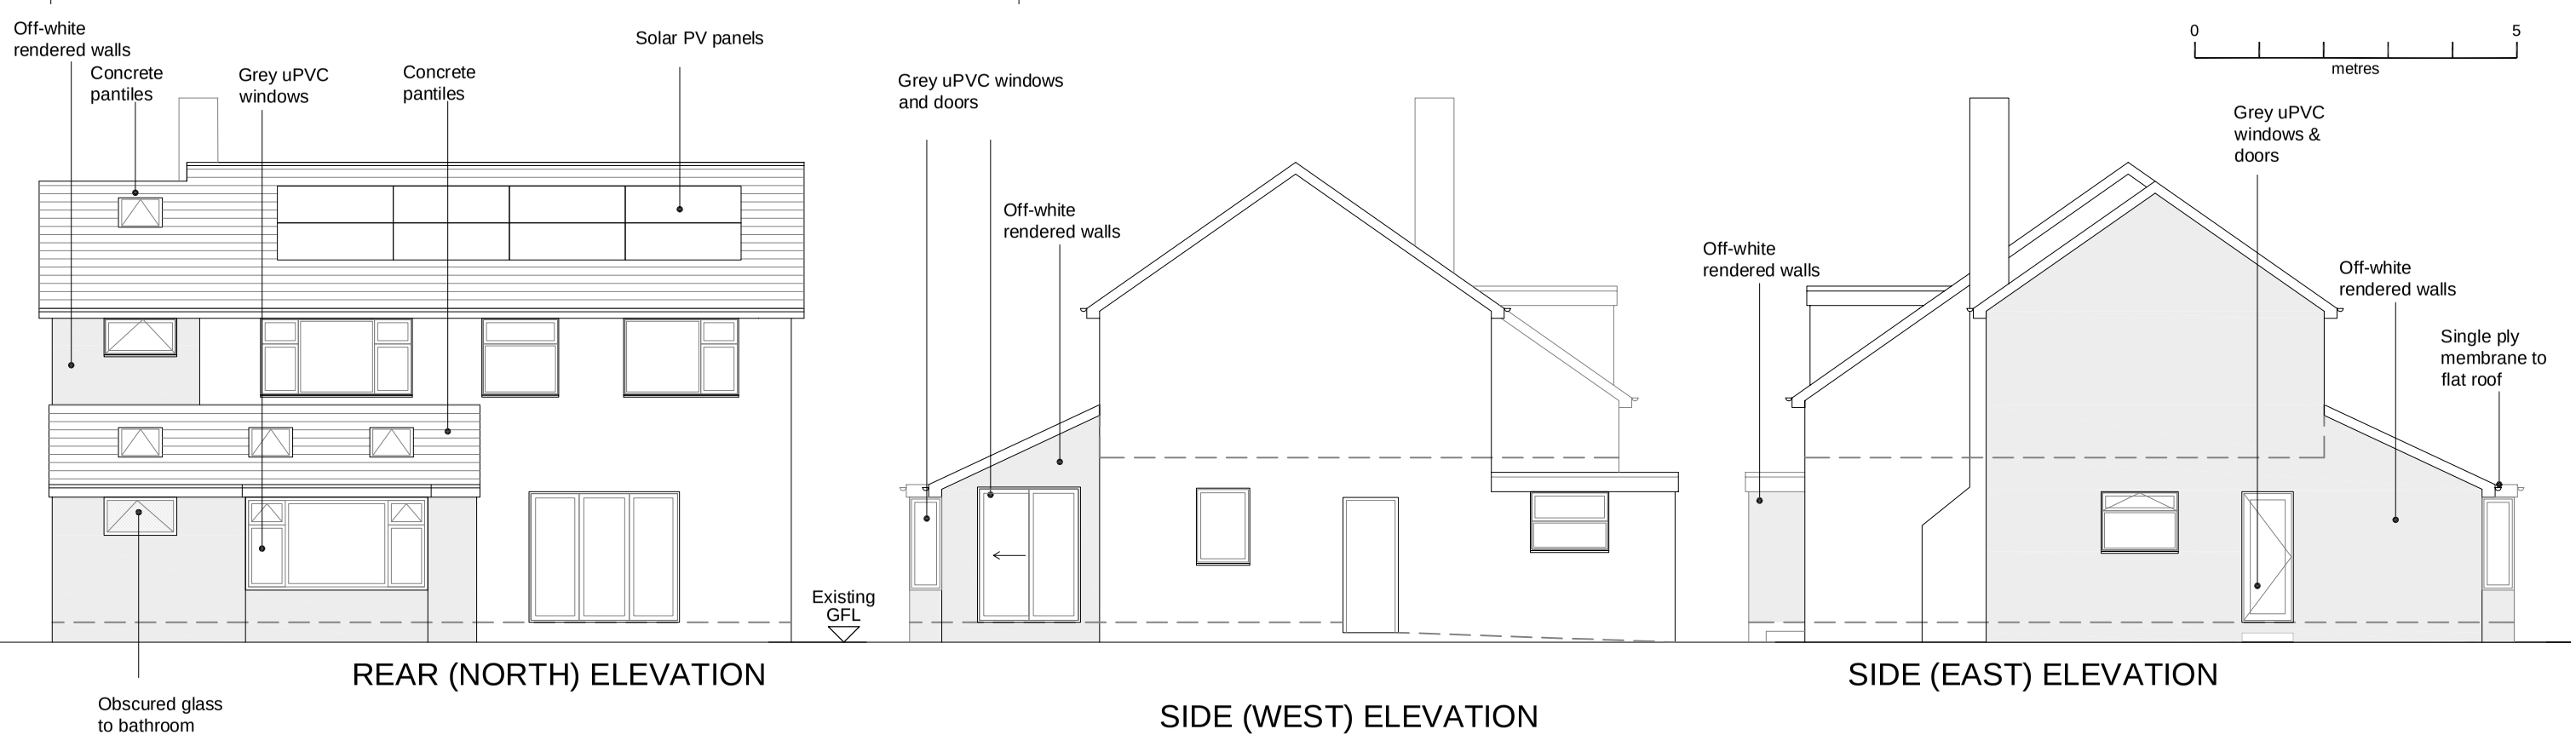

REAR (NORTH) ELEVATION

SIDE (WEST) ELEVATION

SIDE (EAST) ELEVATION

GENERAL NOTES

Rev	Date	Drawn	Chkd	Amendment
A	17.06.25	GB	-	Planning Application

1 LEAWOOD CROFT
HOLLOWAY

ELEVATIONS
PROPOSED

Drawn GB	Checked -
Scales 1:100@A3	
Drawing No	Rev
1248/P07	A

BABENKO ASSOCIATES
BUILDING DESIGN & CONSULTANCY

Wirksworth, Derbyshire www.babenko-associates.com