NOTES

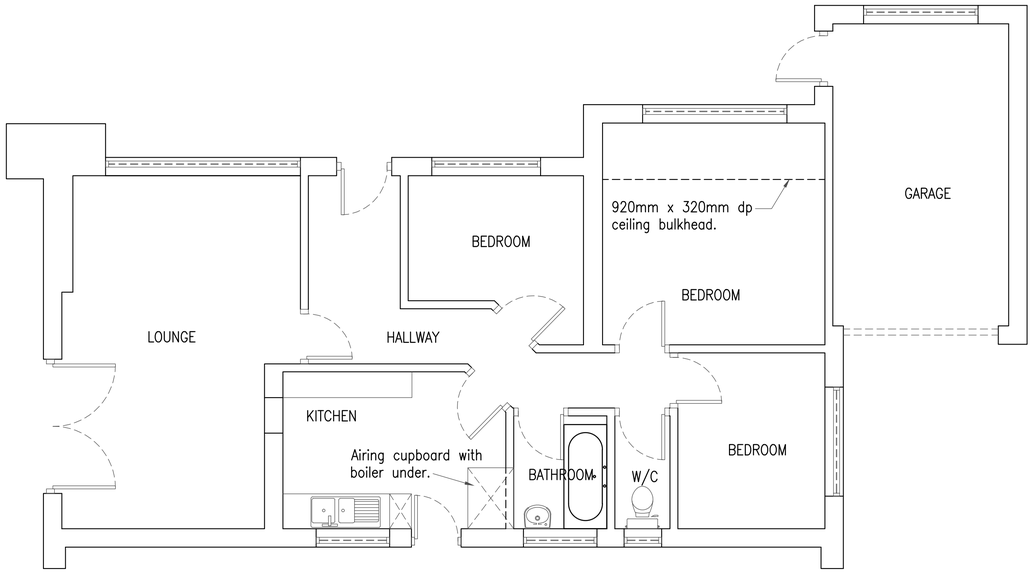

EXISTING GROUND FLOOR PLAN

Scale 1:50

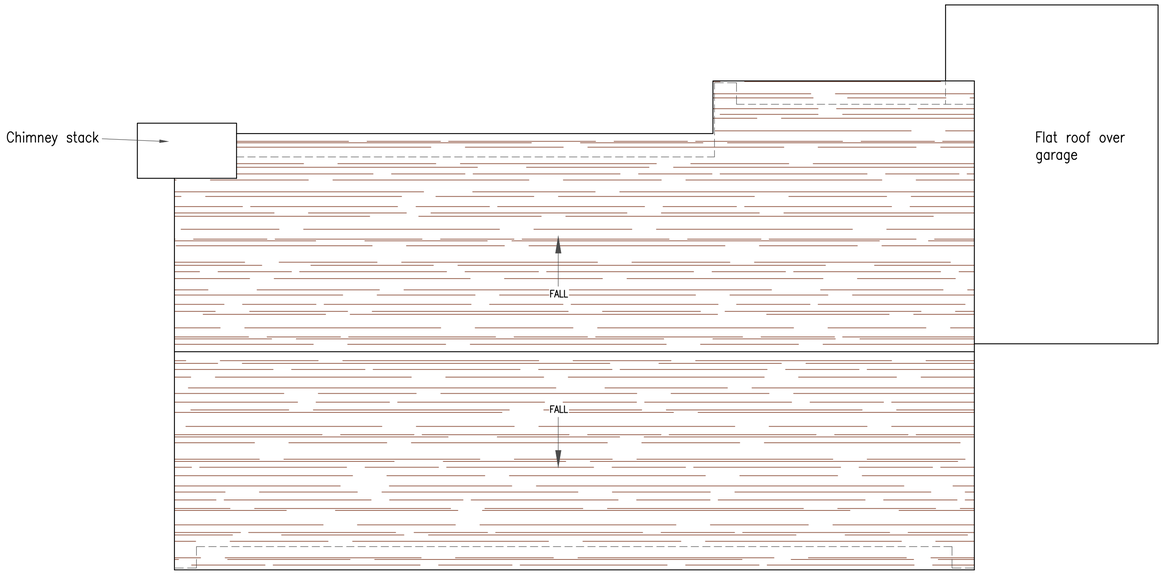

EXISTING ROOF PLAN

Scale 1:50

REV.	DESCRIPTION	BY	DATE
*	**	*	**/**/**

DRAWING STATUS

PRELIMINARY

CLIENT

Marie & Anthony Drewry

PROJECT

SCESAPLANA, DIMPLE LANE, CRICH, DERBYSHIRE, DE4 5BQ

DRAWING TITLE

EXISTING PLANS

DRAWN	DATE	CH'KD	DATE	APPR'D	DATE
JS	*Aug 25*	#	#	#	#

DRAWING No. *202512 / 01* REV. *

SCALE *As Shown @ A1*

Original Sheet Size A1