NOTES

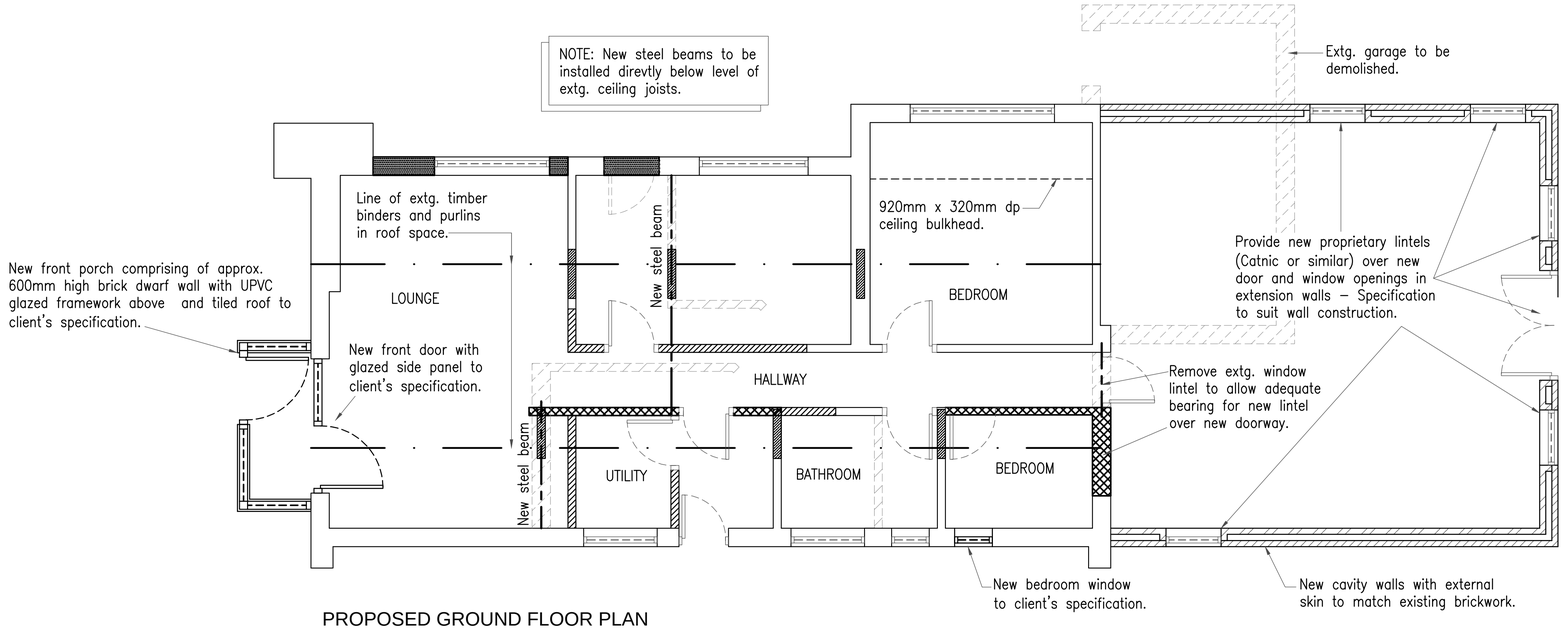

PROPOSED GROUND FLOOR PLAN

Scale 1:50

KEY:

- Denotes existing blockwork loadbearing piers supporting purlins in roof space – 6No. in total.
- Denotes extg. masonry walls to be removed.
- Denotes new loadbearing masonry walls. New footings probably required.
- Denotes external walls blocked up to match existing.
- Denotes new stud walls.

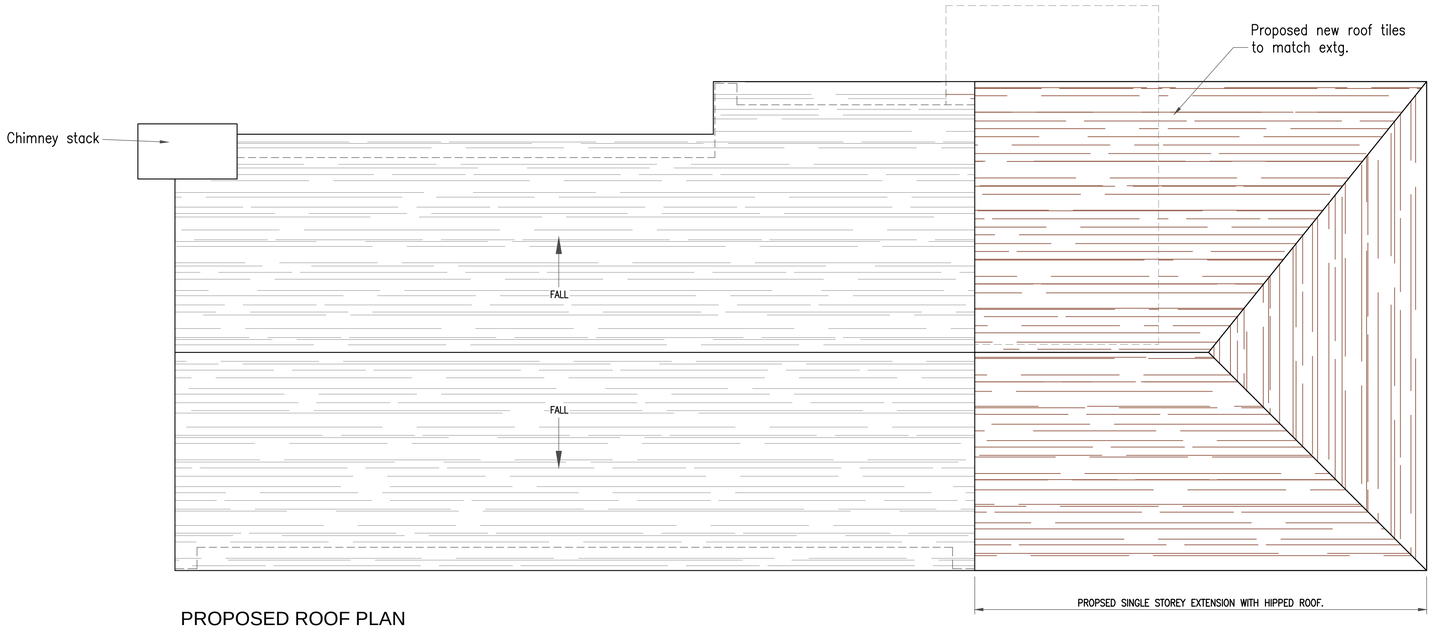

PROPOSED ROOF PLAN

Scale 1:50

REV.	DESCRIPTION	BY	DATE
A	Amended to suit client's requests.	JS	28/08/25

DRAWING STATUS
PRELIMINARY

CLIENT
Marie & Anthony Drewry

PROJECT
SCESAPLANA, DIMPLE LANE, CRICH, DERBYSHIRE, DE4 5BQ

DRAWING TITLE
PROPOSED PLANS

DRAWN	DATE	CH'KD	DATE	APPR'D	DATE
JS	Aug 25	#	#	#	#

DRAWING No. *202512 / 02* REV. *A*

SCALE *As Shown @ A1*

Original Sheet Size A1