Location Plan

Site Address: **Toplis Farm, Unnamed Road Storer Lane To Beighton Hill, Ashleyhay, Matlock, DE4 4AJ**

Date Produced: **15-Sep-2025**

Scale: **1:2500 @A4**

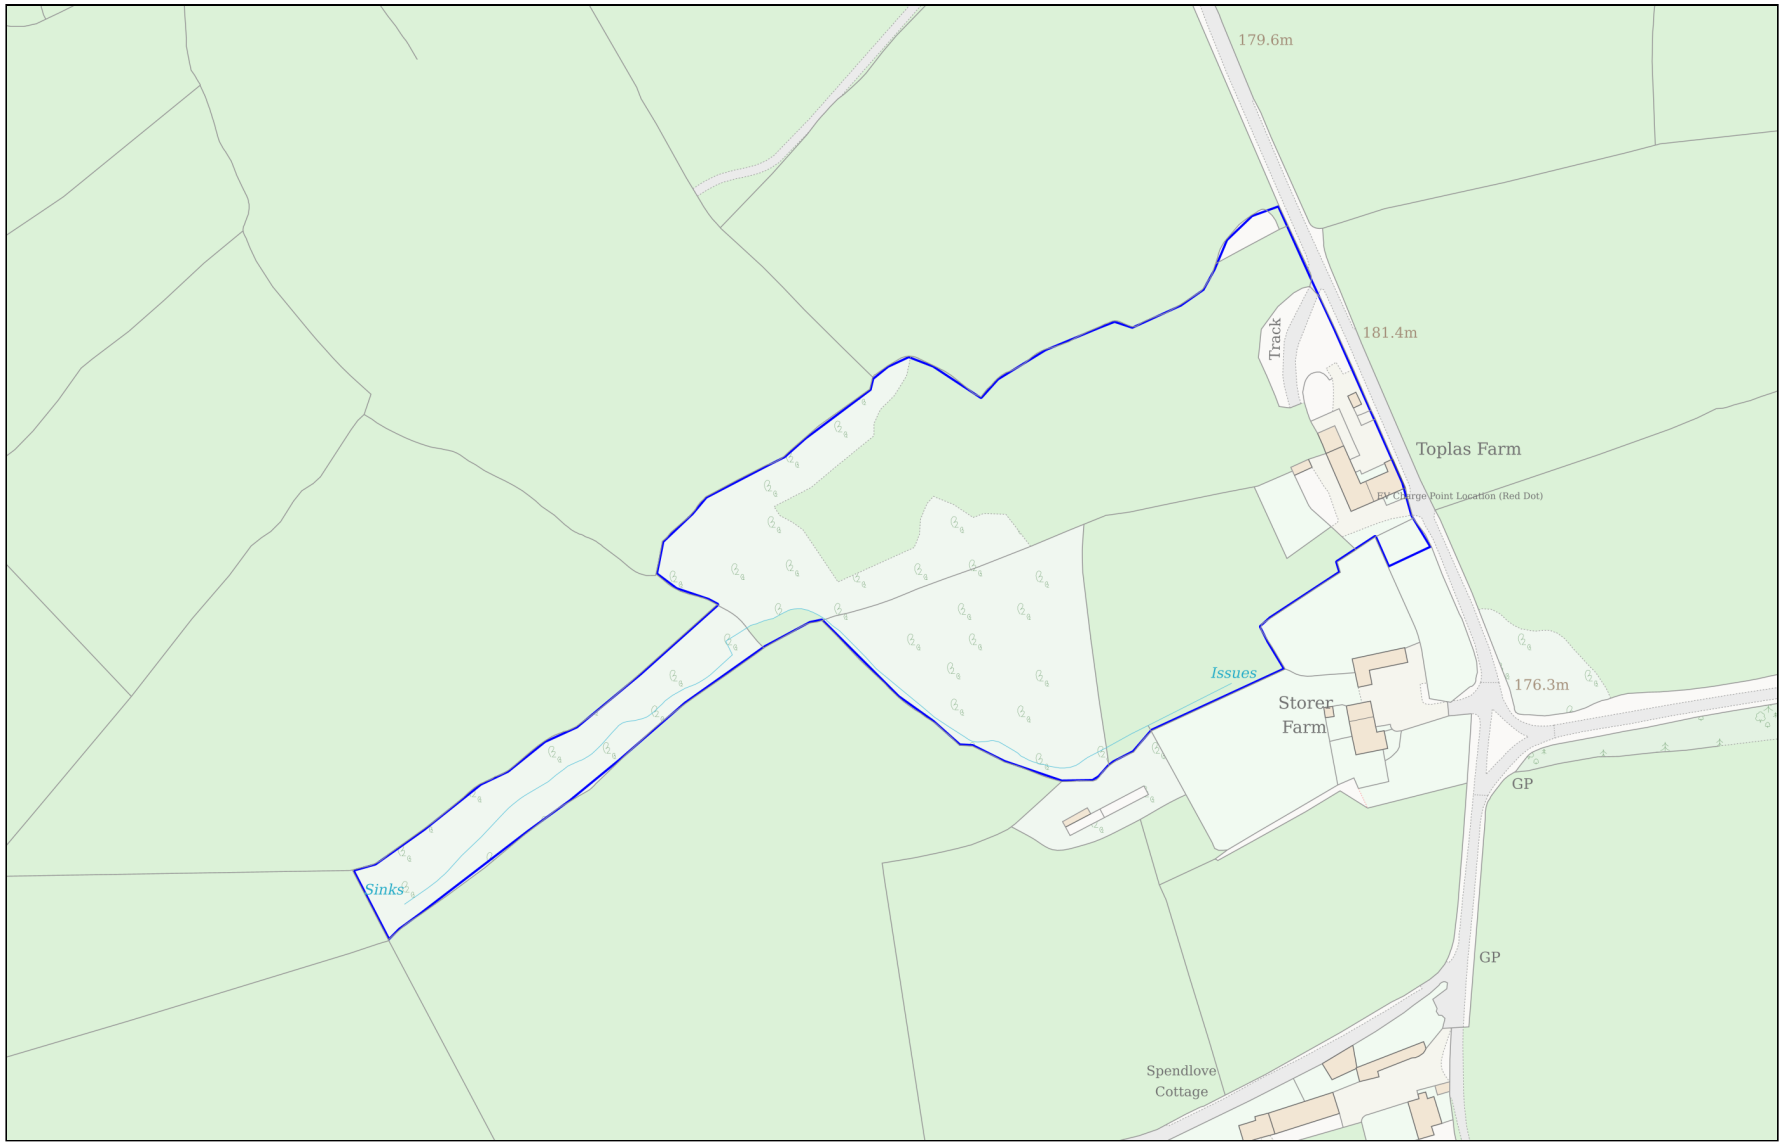

0 100

Metres

Planning Portal Reference: **PP-14325483v1**

Powered By TerraQuest

© Crown copyright and database rights 2025 OS 100042766