Existing Garage Elevations - scale 1:100

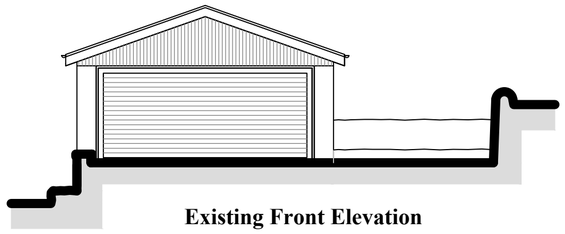

Existing Front Elevation

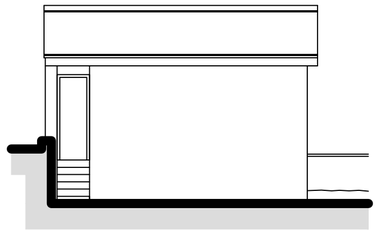

Existing Side Elevation

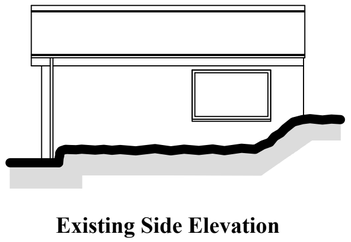

Existing Side Elevation

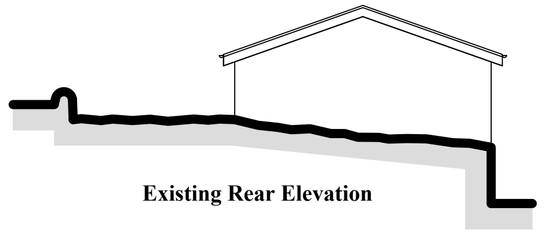

Existing Rear Elevation

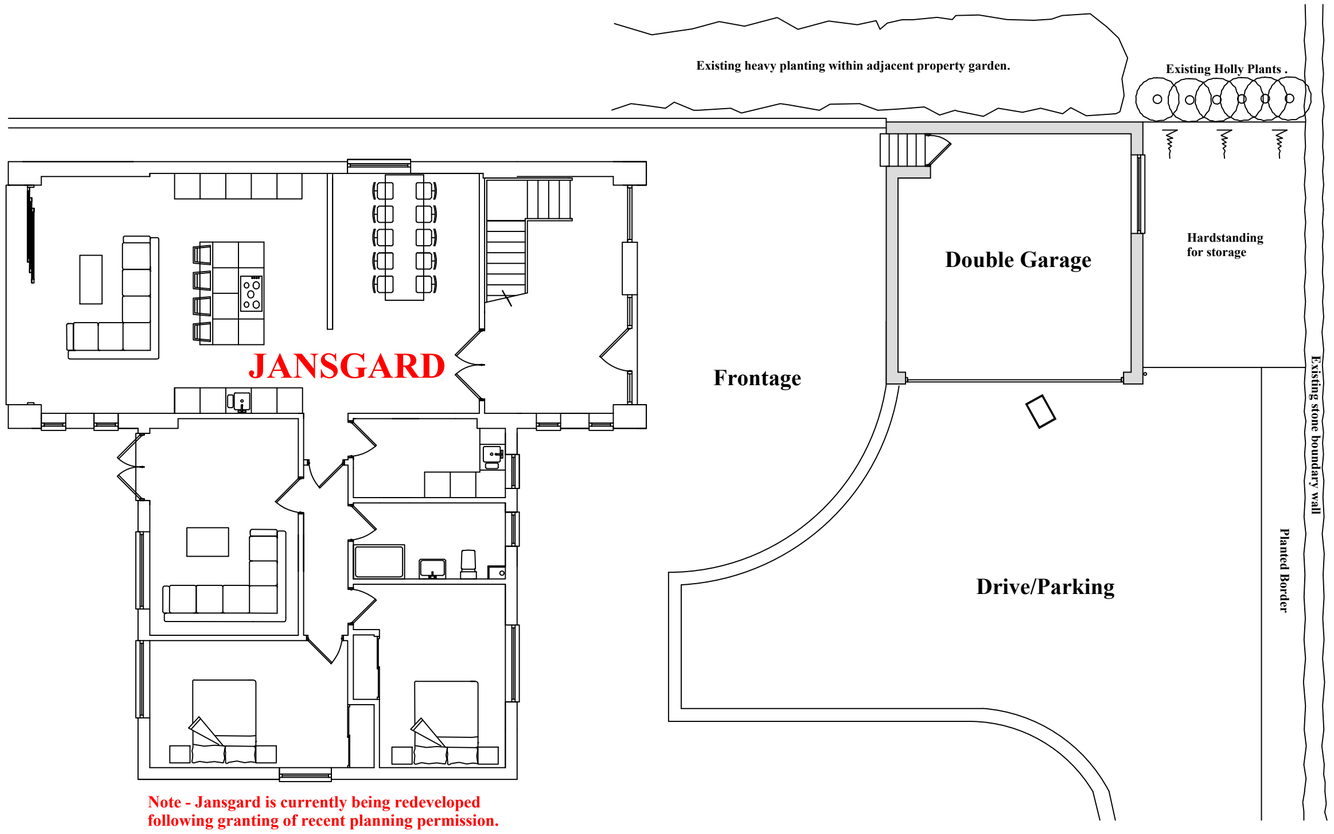

Note - Jansgard is currently being redeveloped following granting of recent planning permission.

Existing Floor/Site Plan - scale 1:100

DERBY ARCHITECTURAL SERVICES

www.derbyarchitecturalservices.co.uk
Email: tristan@derbyarchitecturalservices.co.uk
Contact Number: 07810 565608

Client: Mr & Mrs Stevens	Scale: 1:100 & A2
Job Add.: Jansgard, Queens Drive, Belper, Derbyshire. DE56 2TJ	Date: Sept 2025 / Rev: -
Dwg Title: Existing Garage Plan and Elevations	Dwg No: 2025-09-58-02