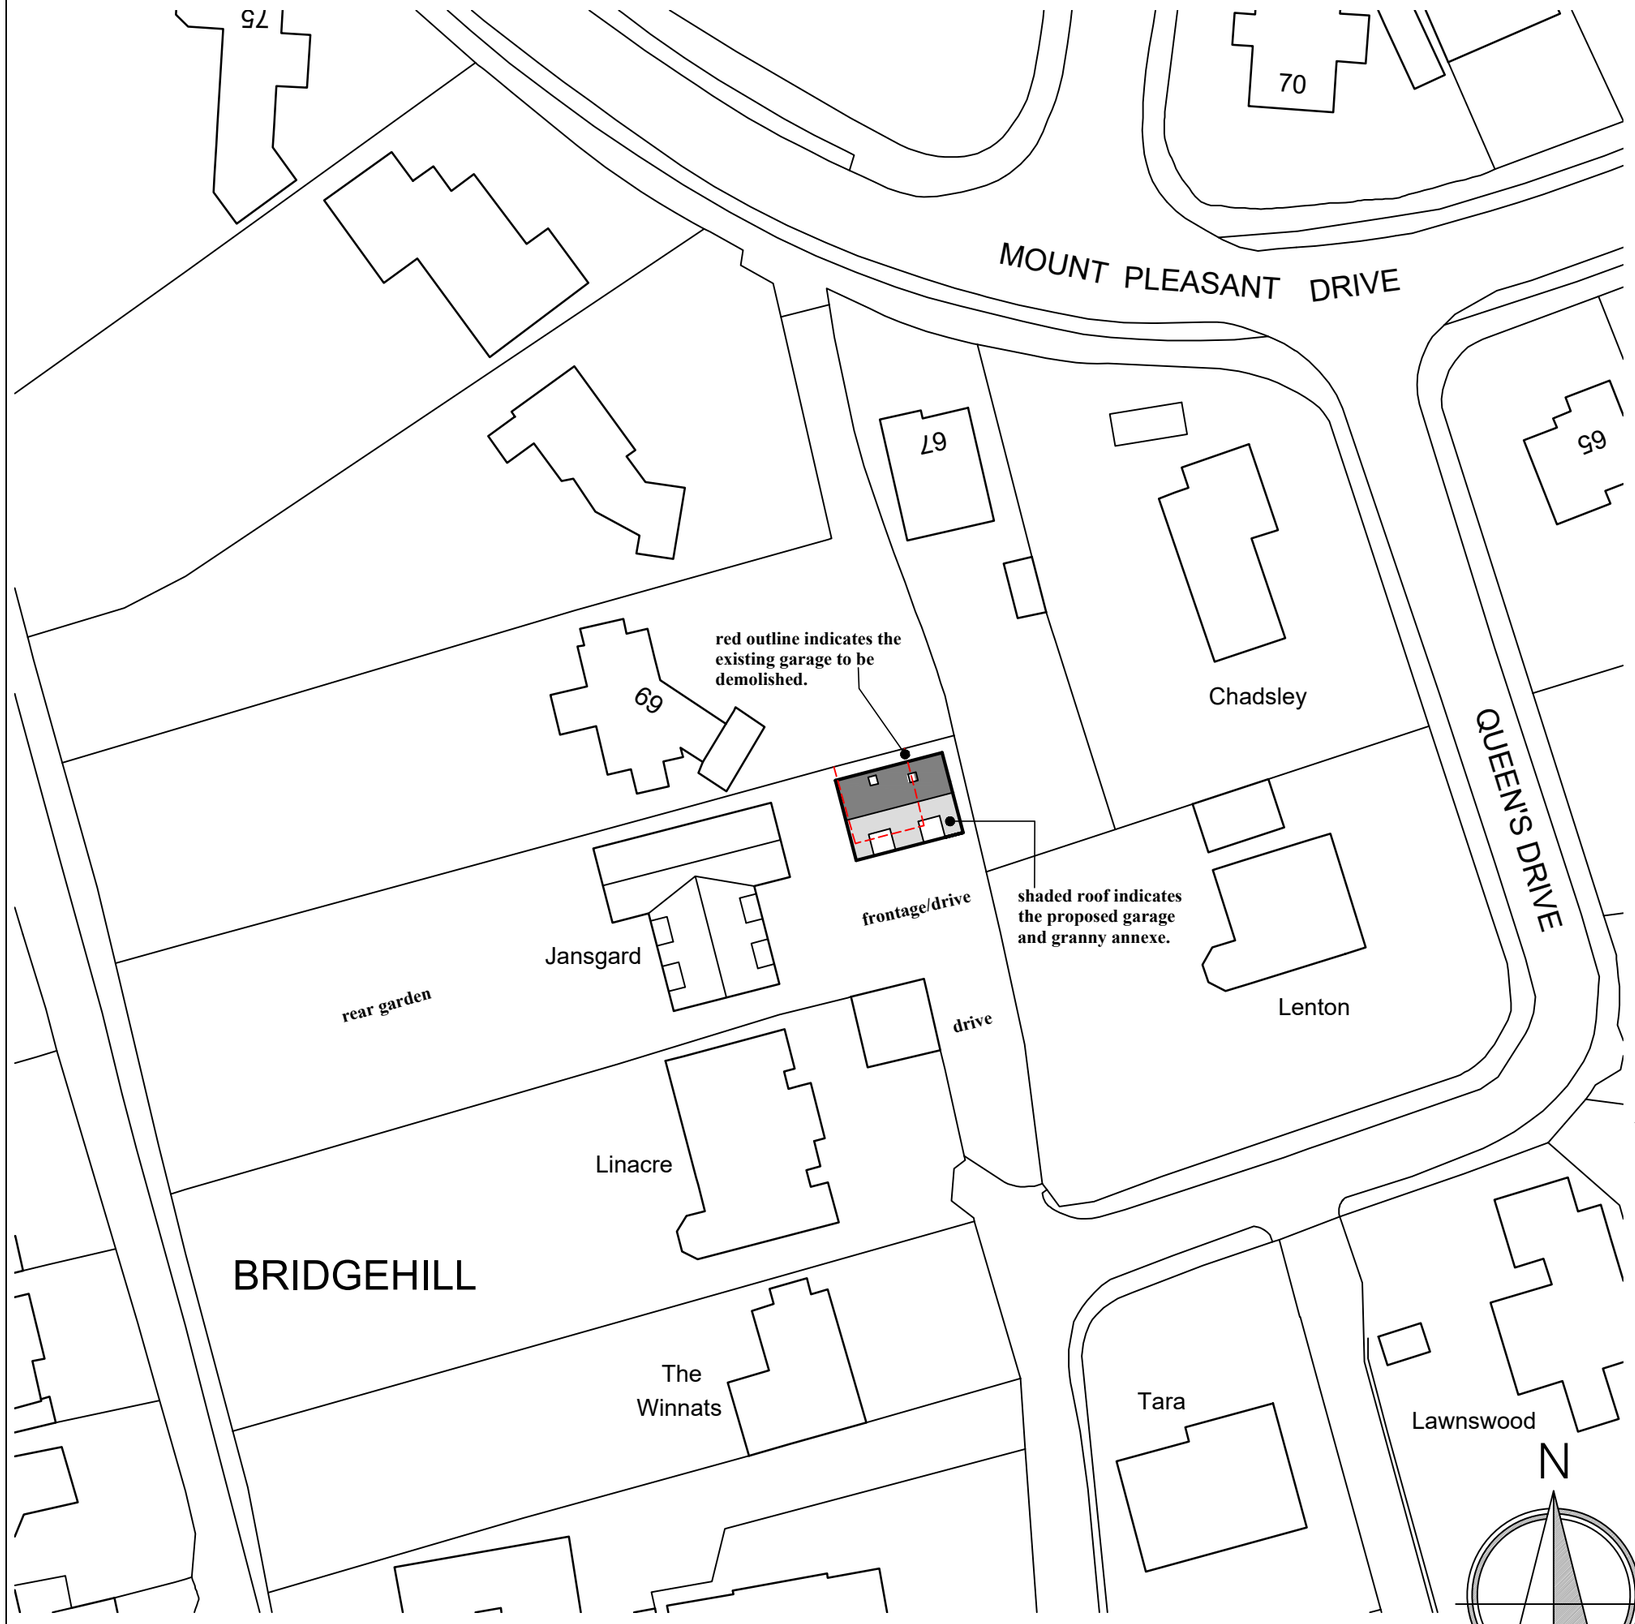

Proposed Site Plan - scale 1:500

UK Planning Maps

01856 898 022
www.UKPlanningMaps.com



Produced on 05 September 2025 from the Ordnance Survey National Geographic Database and incorporating surveyed revision available at this date.
This map shows the area bounded by 433977 348188,434119 348188,434119 348330,433977 348330,433977 348188
Crown copyright and database rights 2024 OS 100054135. Supplied by copla ltd trading as UKPlanningMaps.com a licensed Ordnance Survey partner (OS 100054135).
Data licence expires 05 September 2026. Unique plan reference: v2f//1145835/1541175

10 0 10 20 30 40 50

Location Plan - scale 1:1250

DERBY ARCHITECTURAL SERVICES
www.derbyarchitecturalservices.co.uk
Email: tristan@derbyarchitecturalservices.co.uk
Contact Number: 07810 565608

Client: **Mr & Mrs Stevens**	Scale: **1:500 & 1:1250 @ A3**
Job Add.: **Jansgard, Queens Drive, Belper, Derbyshire. DE56 2TJ**	Date: Sept 2025 / Rev: -
Dwg Title: **Proposed Site Plan & Location Plan**	Dwg No: 2025-09-58-03