

A3


Please see Dimensioned isometric picture of the proposed Polytunnel in the Design Brief already submitted

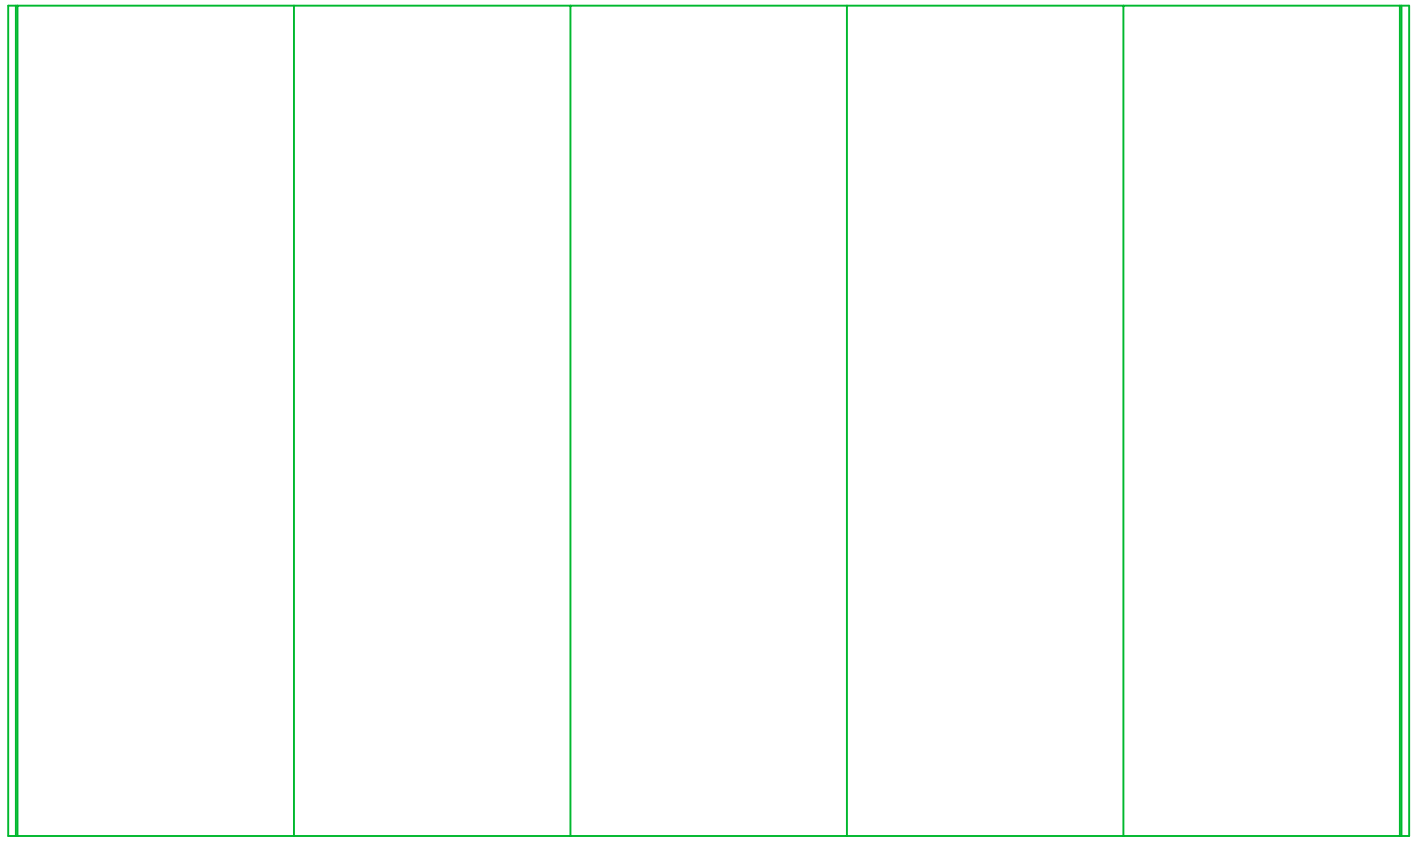

Plan View

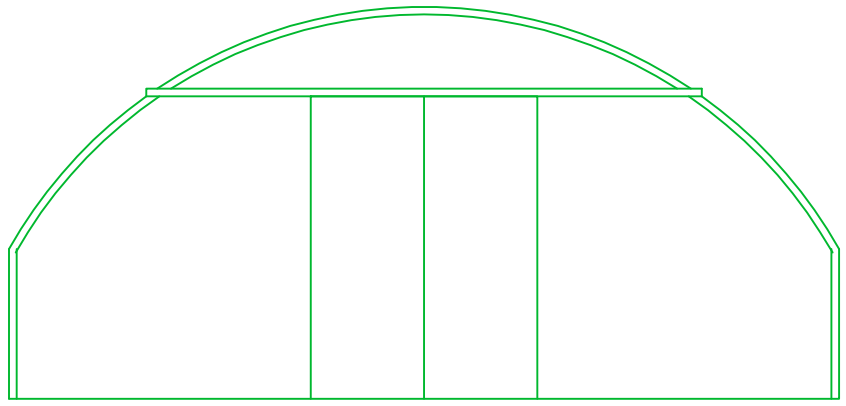

End Elevation

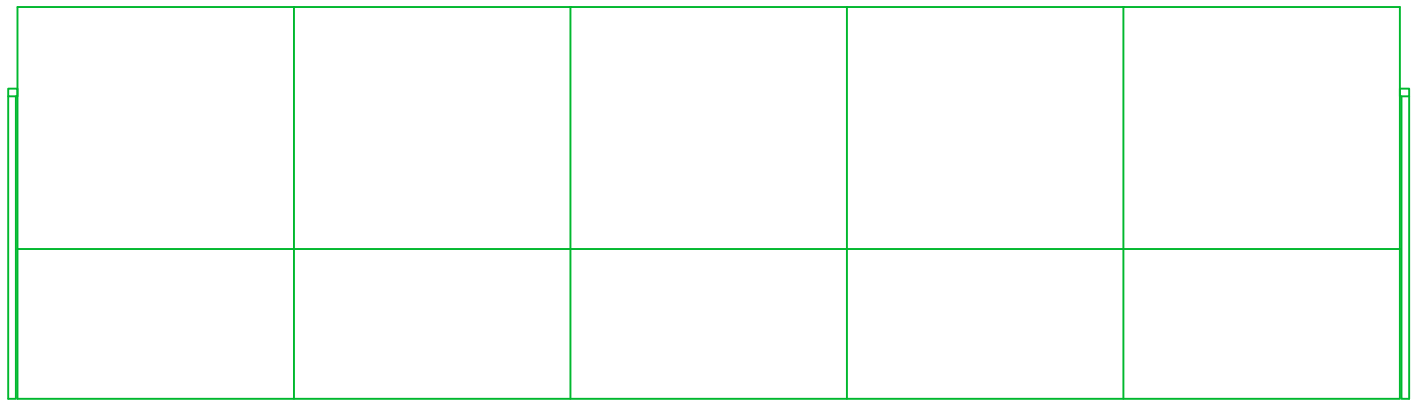

Side Elevation

0 1 2 3 4 M

1:50 Scale

50mm Full Size Printing check Scale

HenSon Logistics Ltd

Specialists in Self Storage Design and Project Management

Tel: 01246 239419 Fax: 01246 559007 Mob: 07976 015906 mail@hensonlogistics.co.uk
9, Southfield Ave, Hasland, Chesterfield, Derbyshire, England S41 0LX
HenSon Logistics Ltd - Registerfed in England and Wales 4449753

© HenSon Logistics Ltd

This document is the sole property of HenSon Logistics Ltd, and shall not be copied or reproduced in any manner, communicated to any third party, nor used for any purpose whatsoever except with the express authority of HenSon Logistics Ltd.

Client
Alice Taylor
Brown House Farm
Ashleyhay DE4 4AH

Project
Refurbishment

Title
Polytunnel

Job No	Drawn by	Date
H25/868	DJH	05/09/25

Drawing No	Scale	Revision
868-30	1:50@A3	-