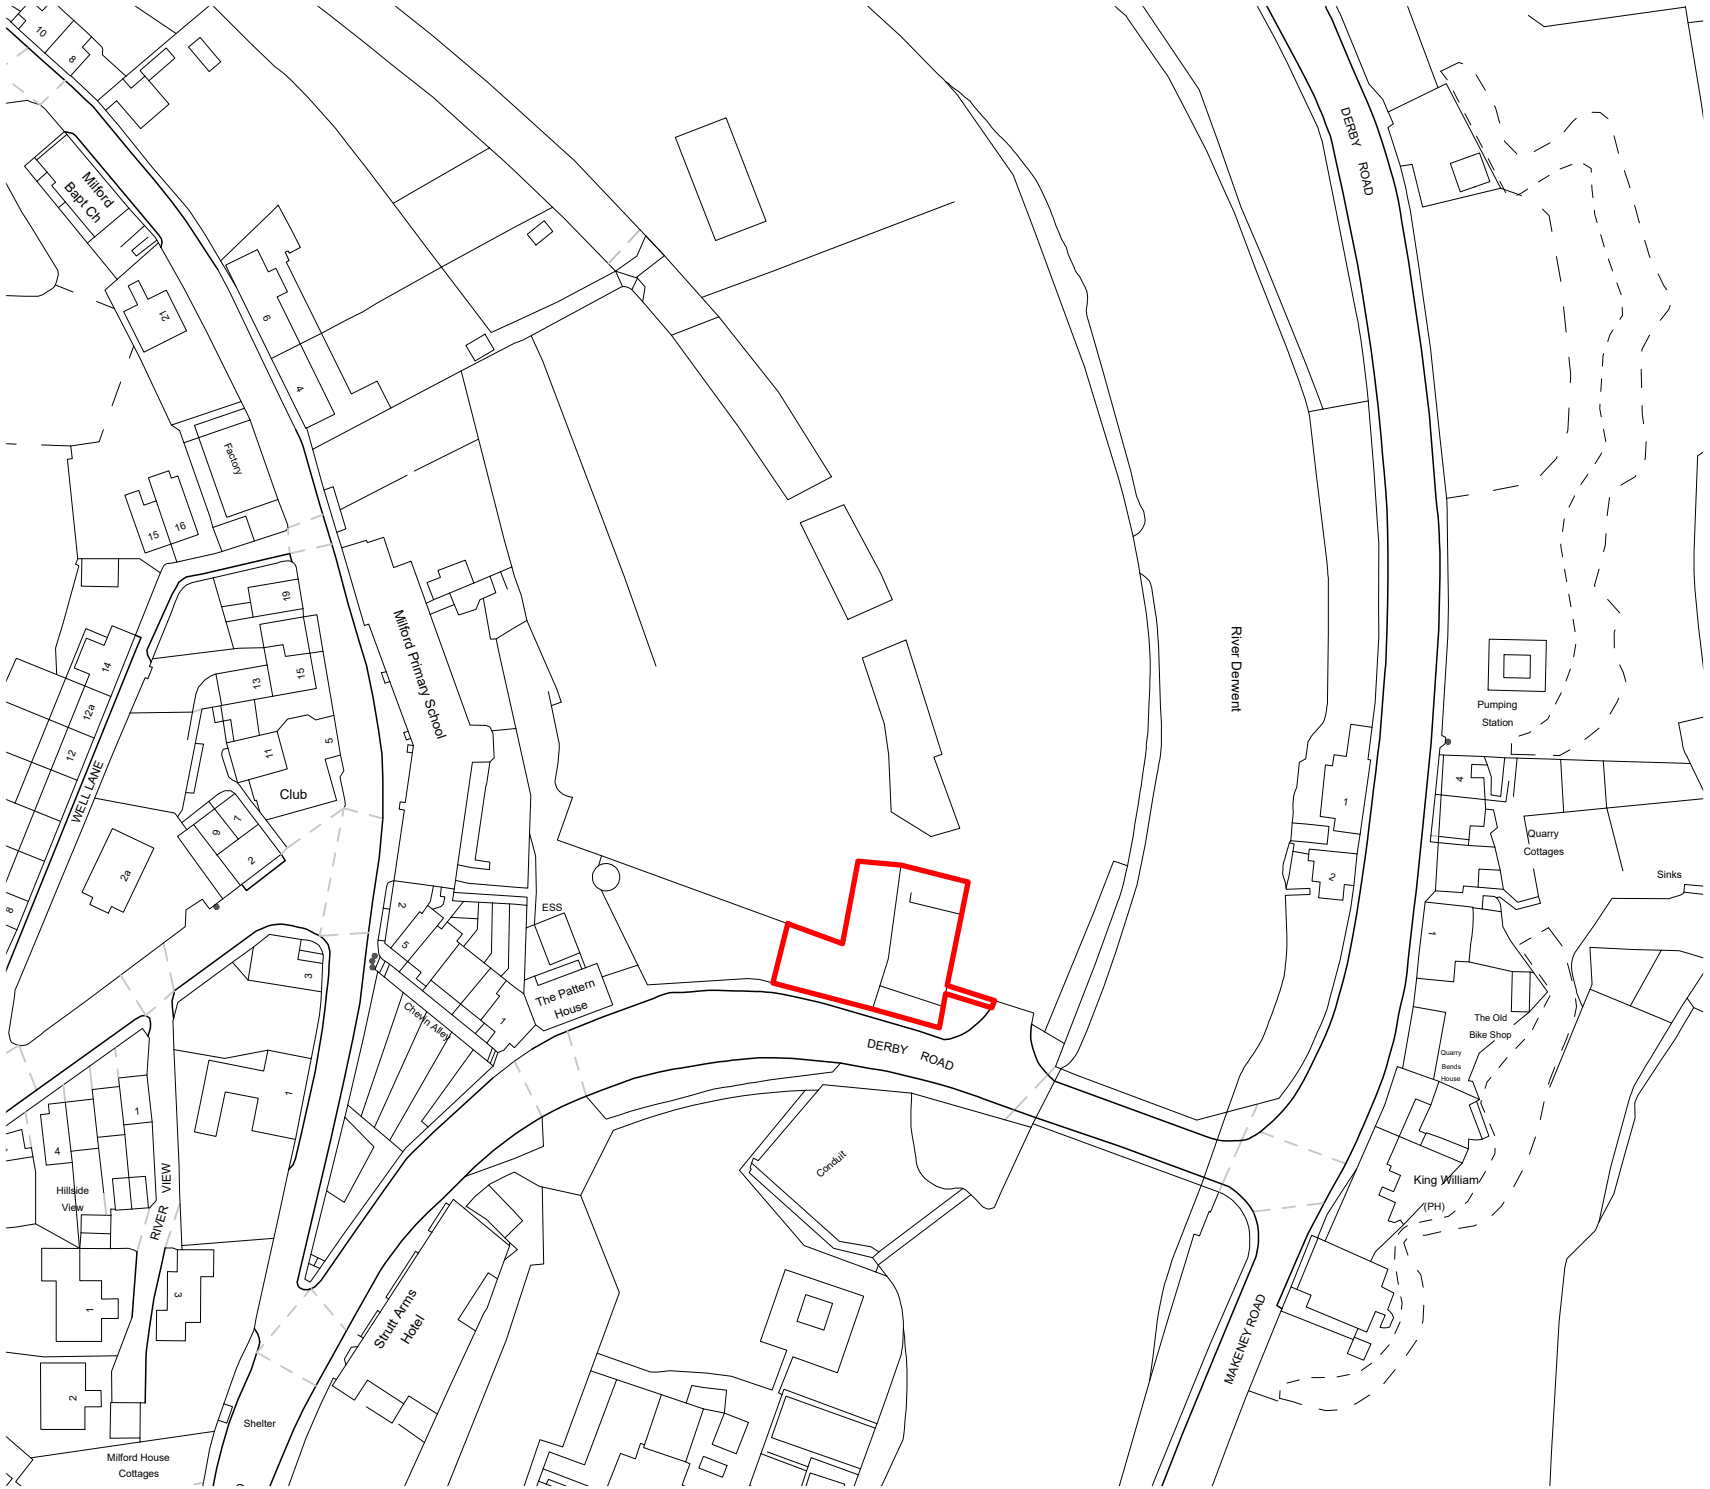

N

PLAN KEY

Application site area

(1:1250) 0 m 10 20 30

PLANNING

P1	First Issue	08.09.2025
Rev. No.:	Amendment	Date

George Henshaw
46 Bridge Street
Belper
Derbyshire DE56 1AX
enquiries@wakebridge.co.uk
T +44 (0)7484 20 67 16

PROJECT: THE DYE HOUSE, MILFORD MILL

TITLE: SITE LOCATION PLAN

DRAWING No.: 1793-101	REV. No.: P1
SCALE: 1:1250 at A4	DATE: 08.09.2025

All designs copyright of George Henshaw Limited (registered England and Wales 13305880 - enquiries@wakebridge.co.uk). All dimensions to be checked on-site and verified where discrepancies arise. Not to be reproduced or relied upon without express consent.