| No | REVISION | DATE | BY |
|---|---|---|---|




SOUTH SOUTH WEST ELEVATION




EAST SOUTH EAST ELEVATION

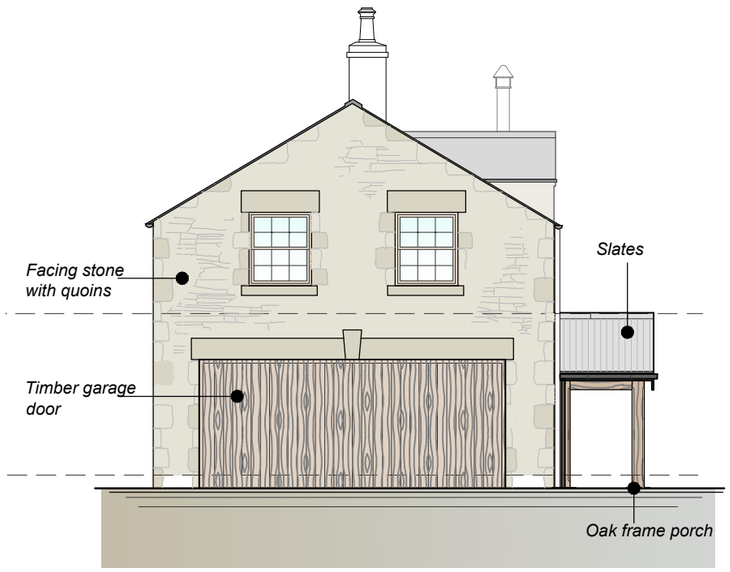


NORTH NORTH EAST ELEVATION

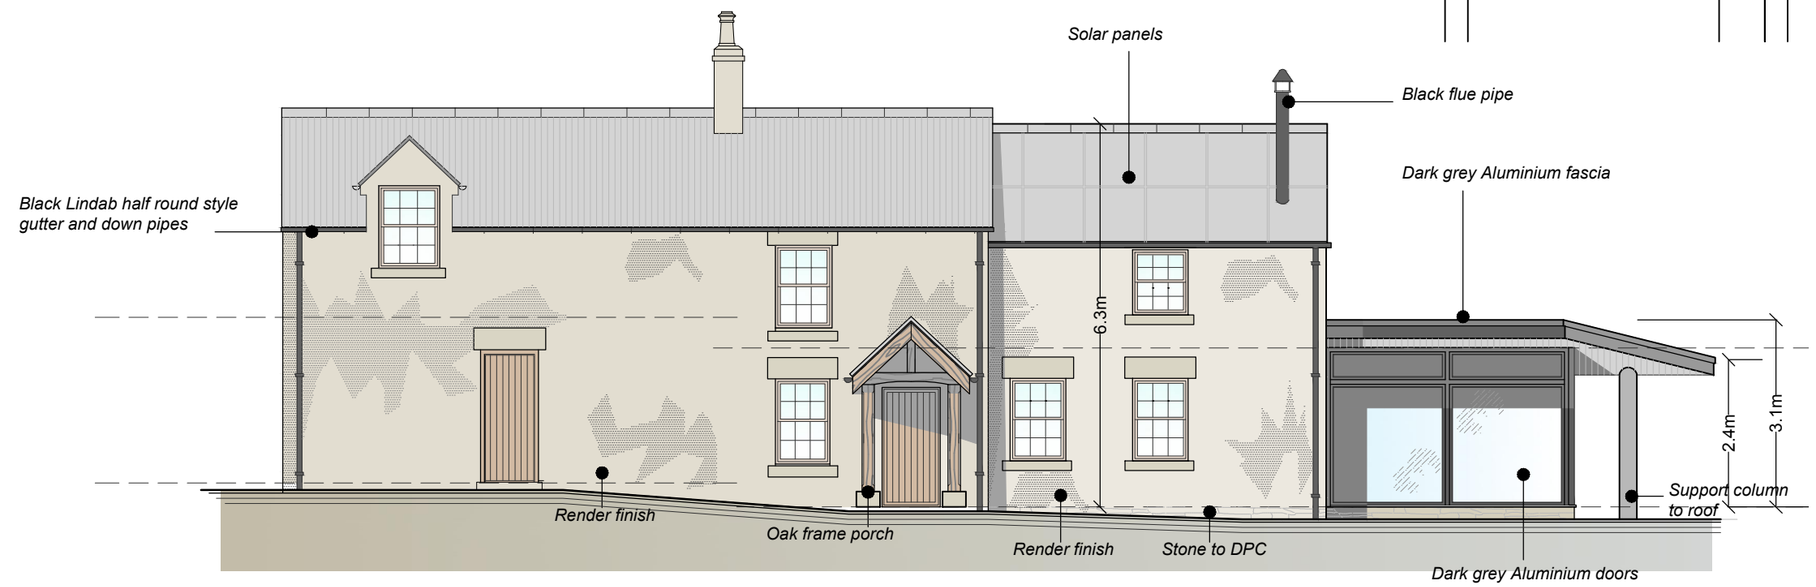


WEST NORTH WEST ELEVATION

| | |
|---|---|
| PROJECT | Chapel House, Potters Lane DE55 7NU |
| CLIENT | |
| DRAWING | PROPOSED ELEVATIONS |
| SCALE | 1:100 @A3 |
| DATE | SEP 25 |
| NUMBER | 11605-100 |

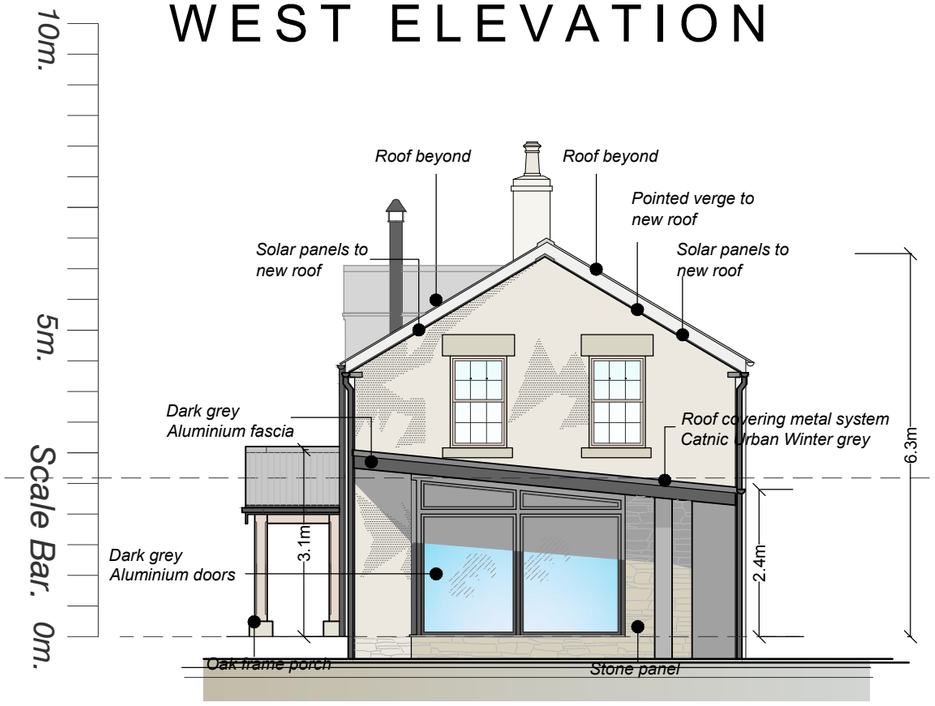
MARTIN TUCKER LTD

ARCHITECTURAL SERVICES

Low Leas Barns
Low Leas
Riber
Derbyshire
DE4 5JR

**Tel:** 01629 530707
**Fax:** 01629 811273
**Mobile:** **07771 565439**