No	REVISION	DATE	BY

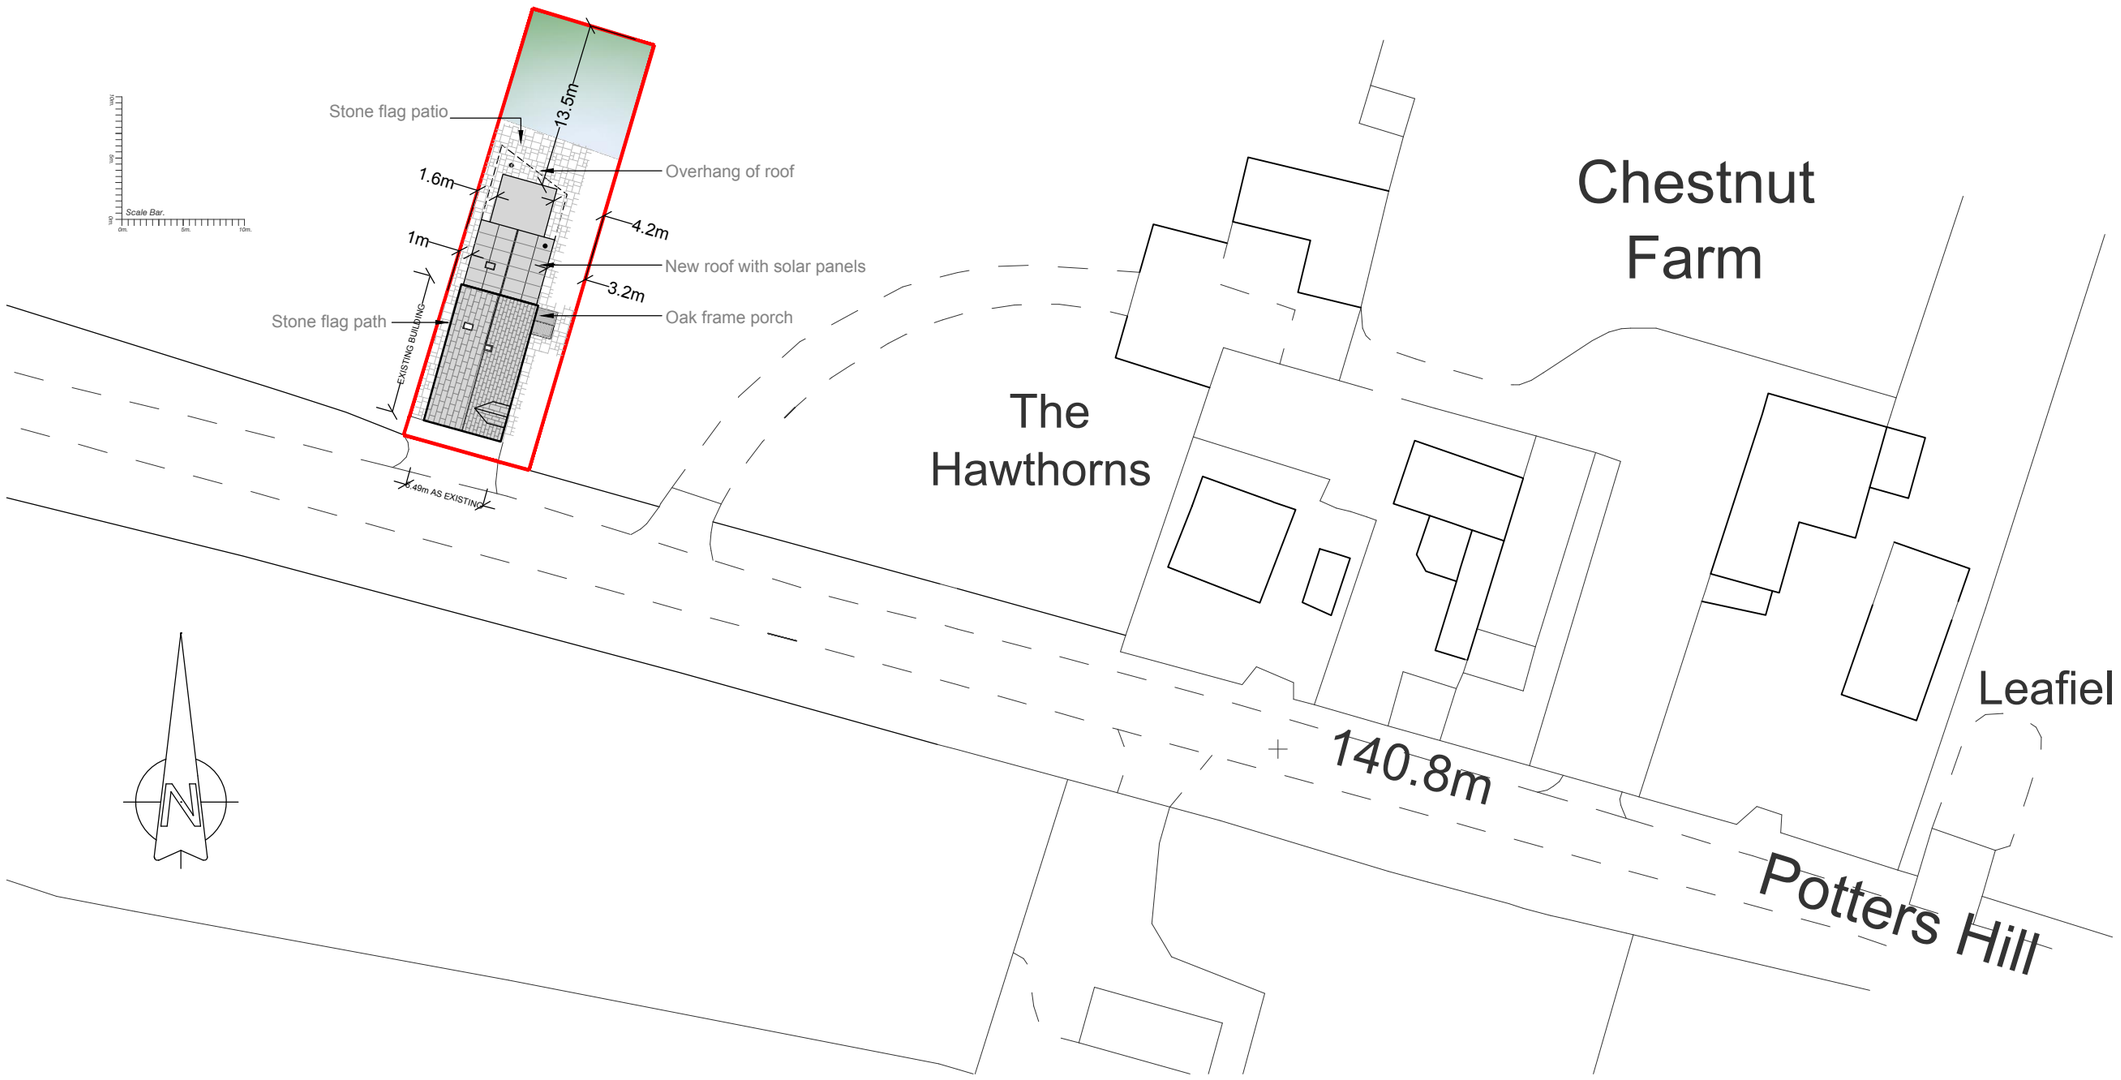

PROJECT	Chapel House, Potters Lane DE55 7NU
CLIENT	
DRAWING	PROPOSED SITE PLAN
SCALE	1:500 @A3
DATE	SEP 25
NUMBER	11605-102

MARTIN
TUCKER LTD
ARCHITECTURAL SERVICES

Low Leas Barns
Low Leas
Riber
Derbyshire
DE4 5JR

Tel: 01629 530707
Fax: 01629 811273
Mobile: **07771 565439**