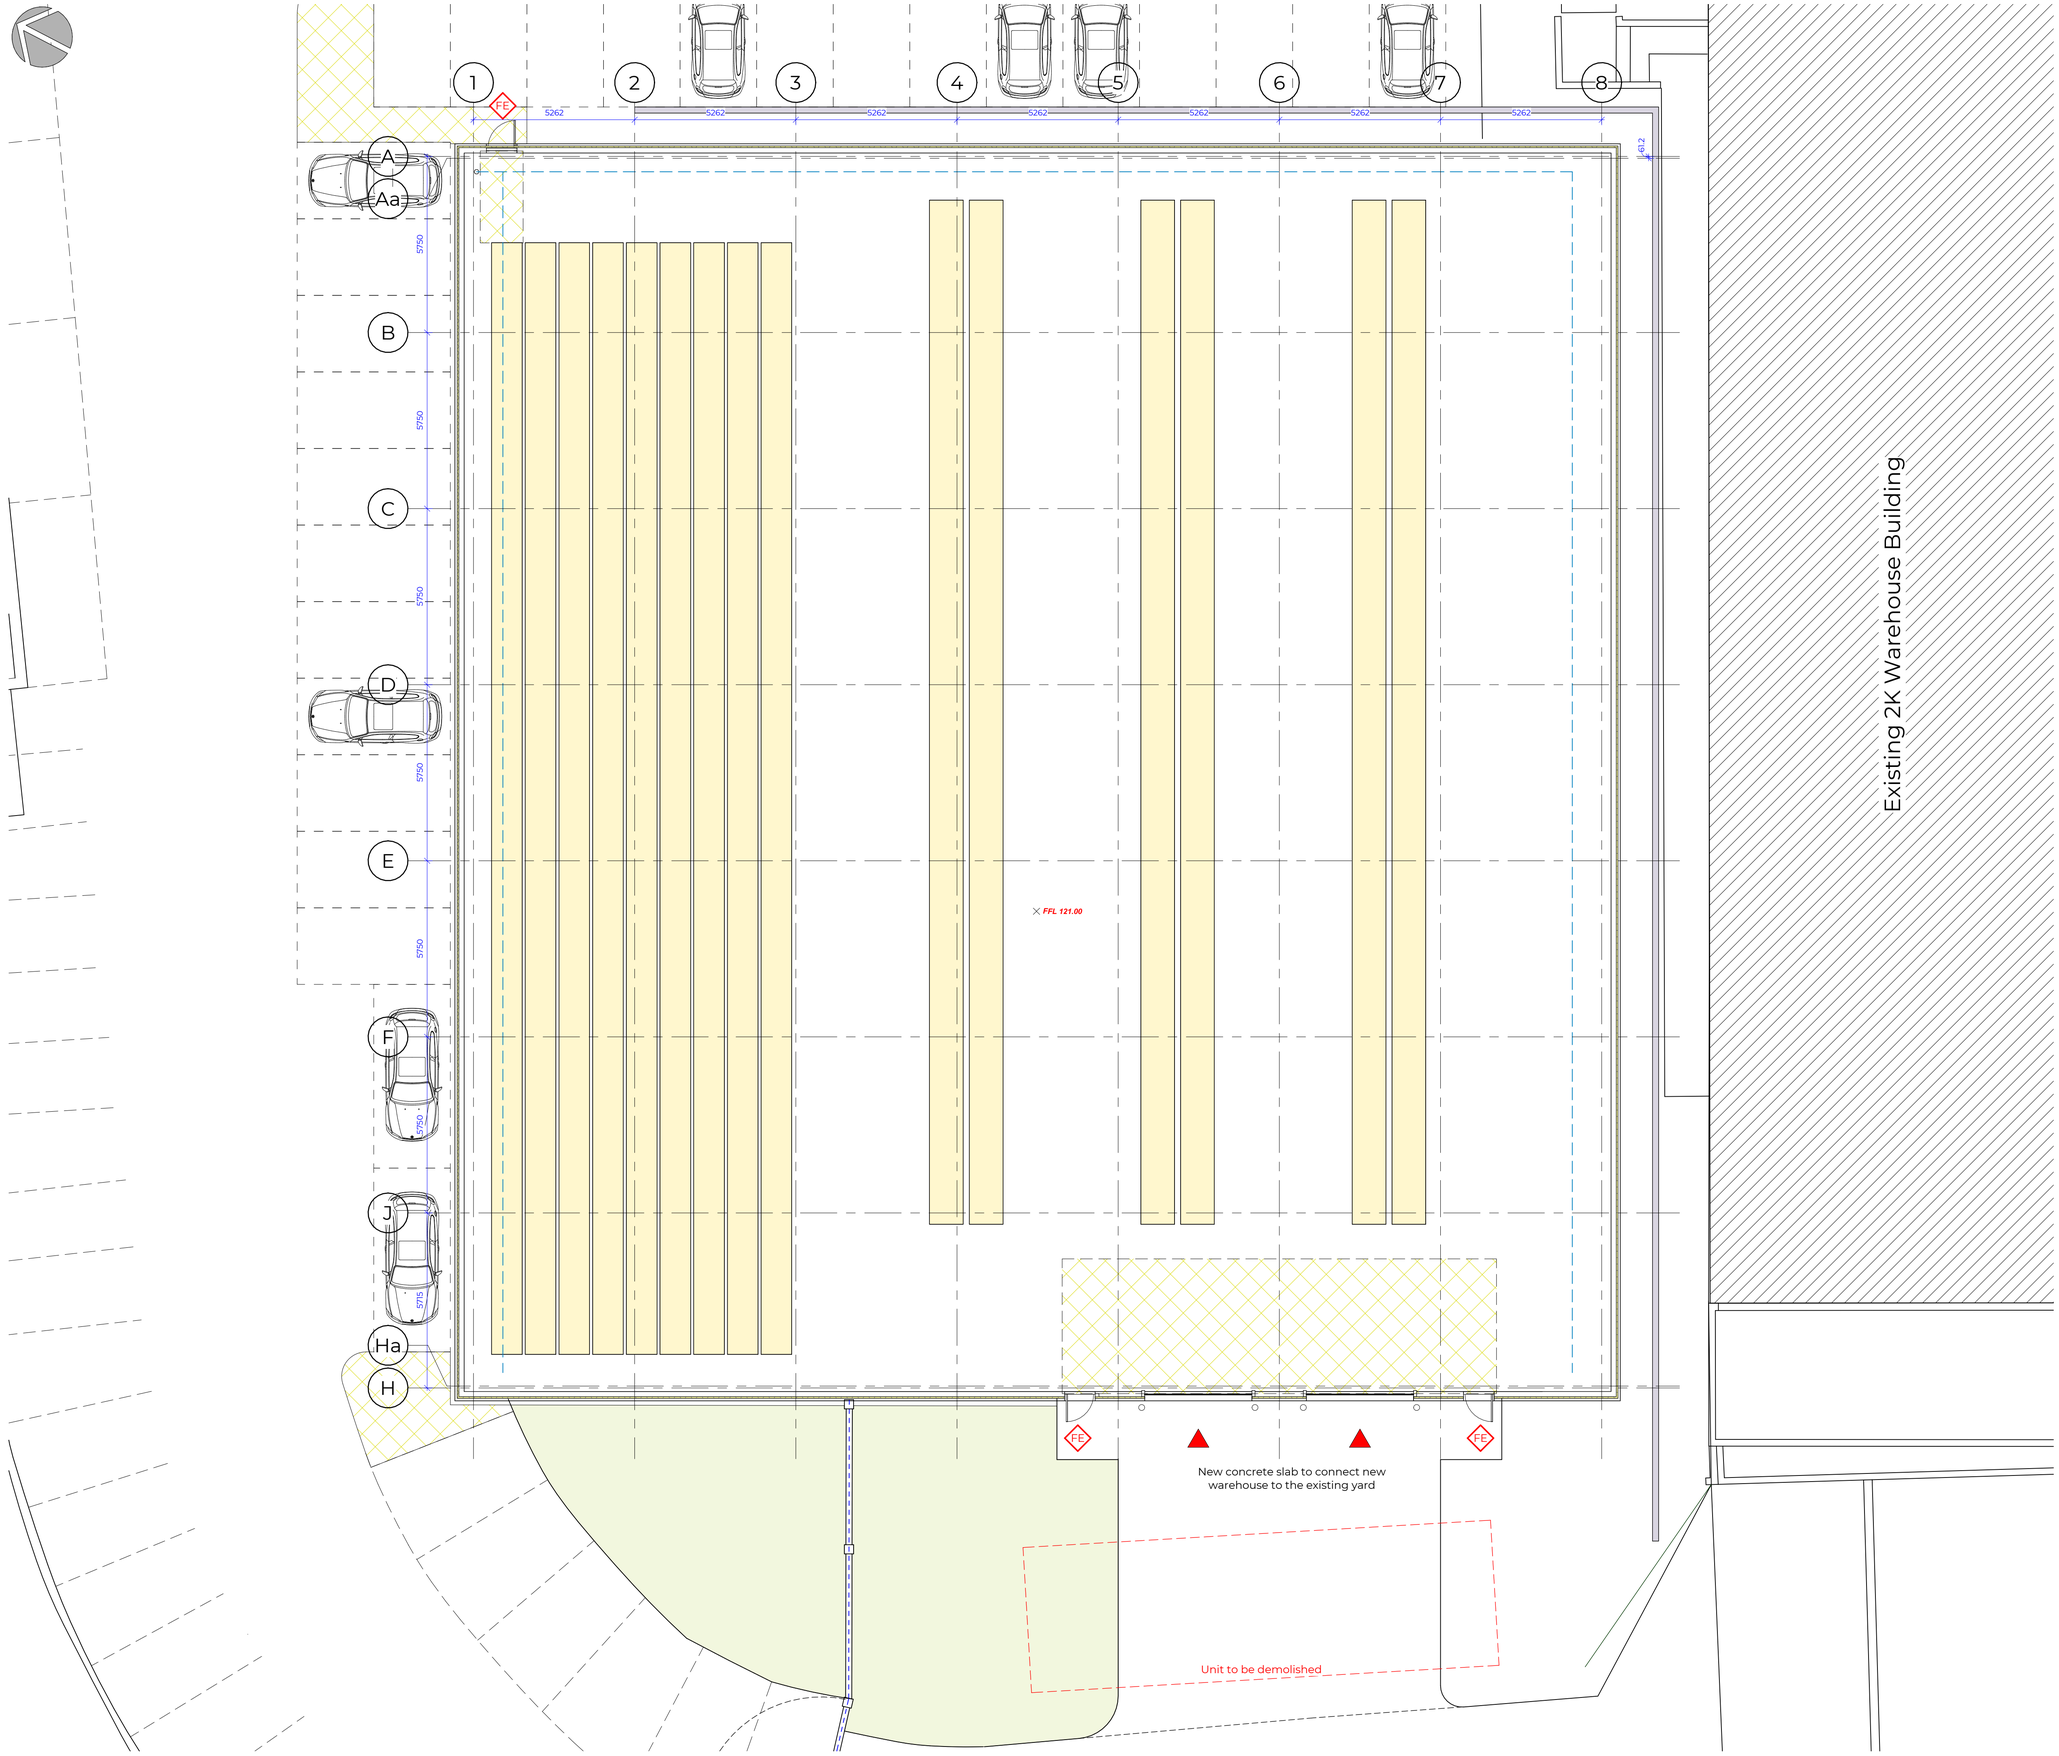


0 5 10
Scale (m)

P01 07.08.25 JK Section 73 Application submission

rev | date | issued | description

REFORM
ARCHITECTURE AND INTERIOR DESIGN LTD

T 07802 218398
A Studio 6 41-45 St Mary's Gate Nottingham, NG1 1PU
W www.reform-property.com
E info@reform-property.com

A1
Original Sheet Size

STATUS
PLANNING

- All rights described in chapter IV of the copyright, designs and patents act 1988 have been generally asserted.
- Where any drawing is to be read in conjunction with another, including specialists, the two drawings shall be cross-checked and any descrepancies reported to the architect before the work is put in hand.
- All dimensions are in millimeters, all levels are in metres, unless shown otherwise.
- Any discrepancies in dimensions or details on or between these drawings/specifications should be drawn to the attention of the Reform and or the engineer in writing for clarification.
- Drawing prepared solely for the use of client, as detailed in text box, and is not to be copied, lent or used by any third party without written permission

PROJECT
Storage Building and Parking
2K Polymer Systems Ltd
Venture Crescent
Alfreton
DE55 7RA

CLIENT
2K Polymer Systems Ltd

DRAWING TITLE
New Warehouse Floor Plan

SCALE	DATE	DRAWN	CHK
1 : 100	02.04.24	AV	JK

DRAWING NUMBER
2412 - S02 - 111

REVISION
P01

© COPYRIGHT