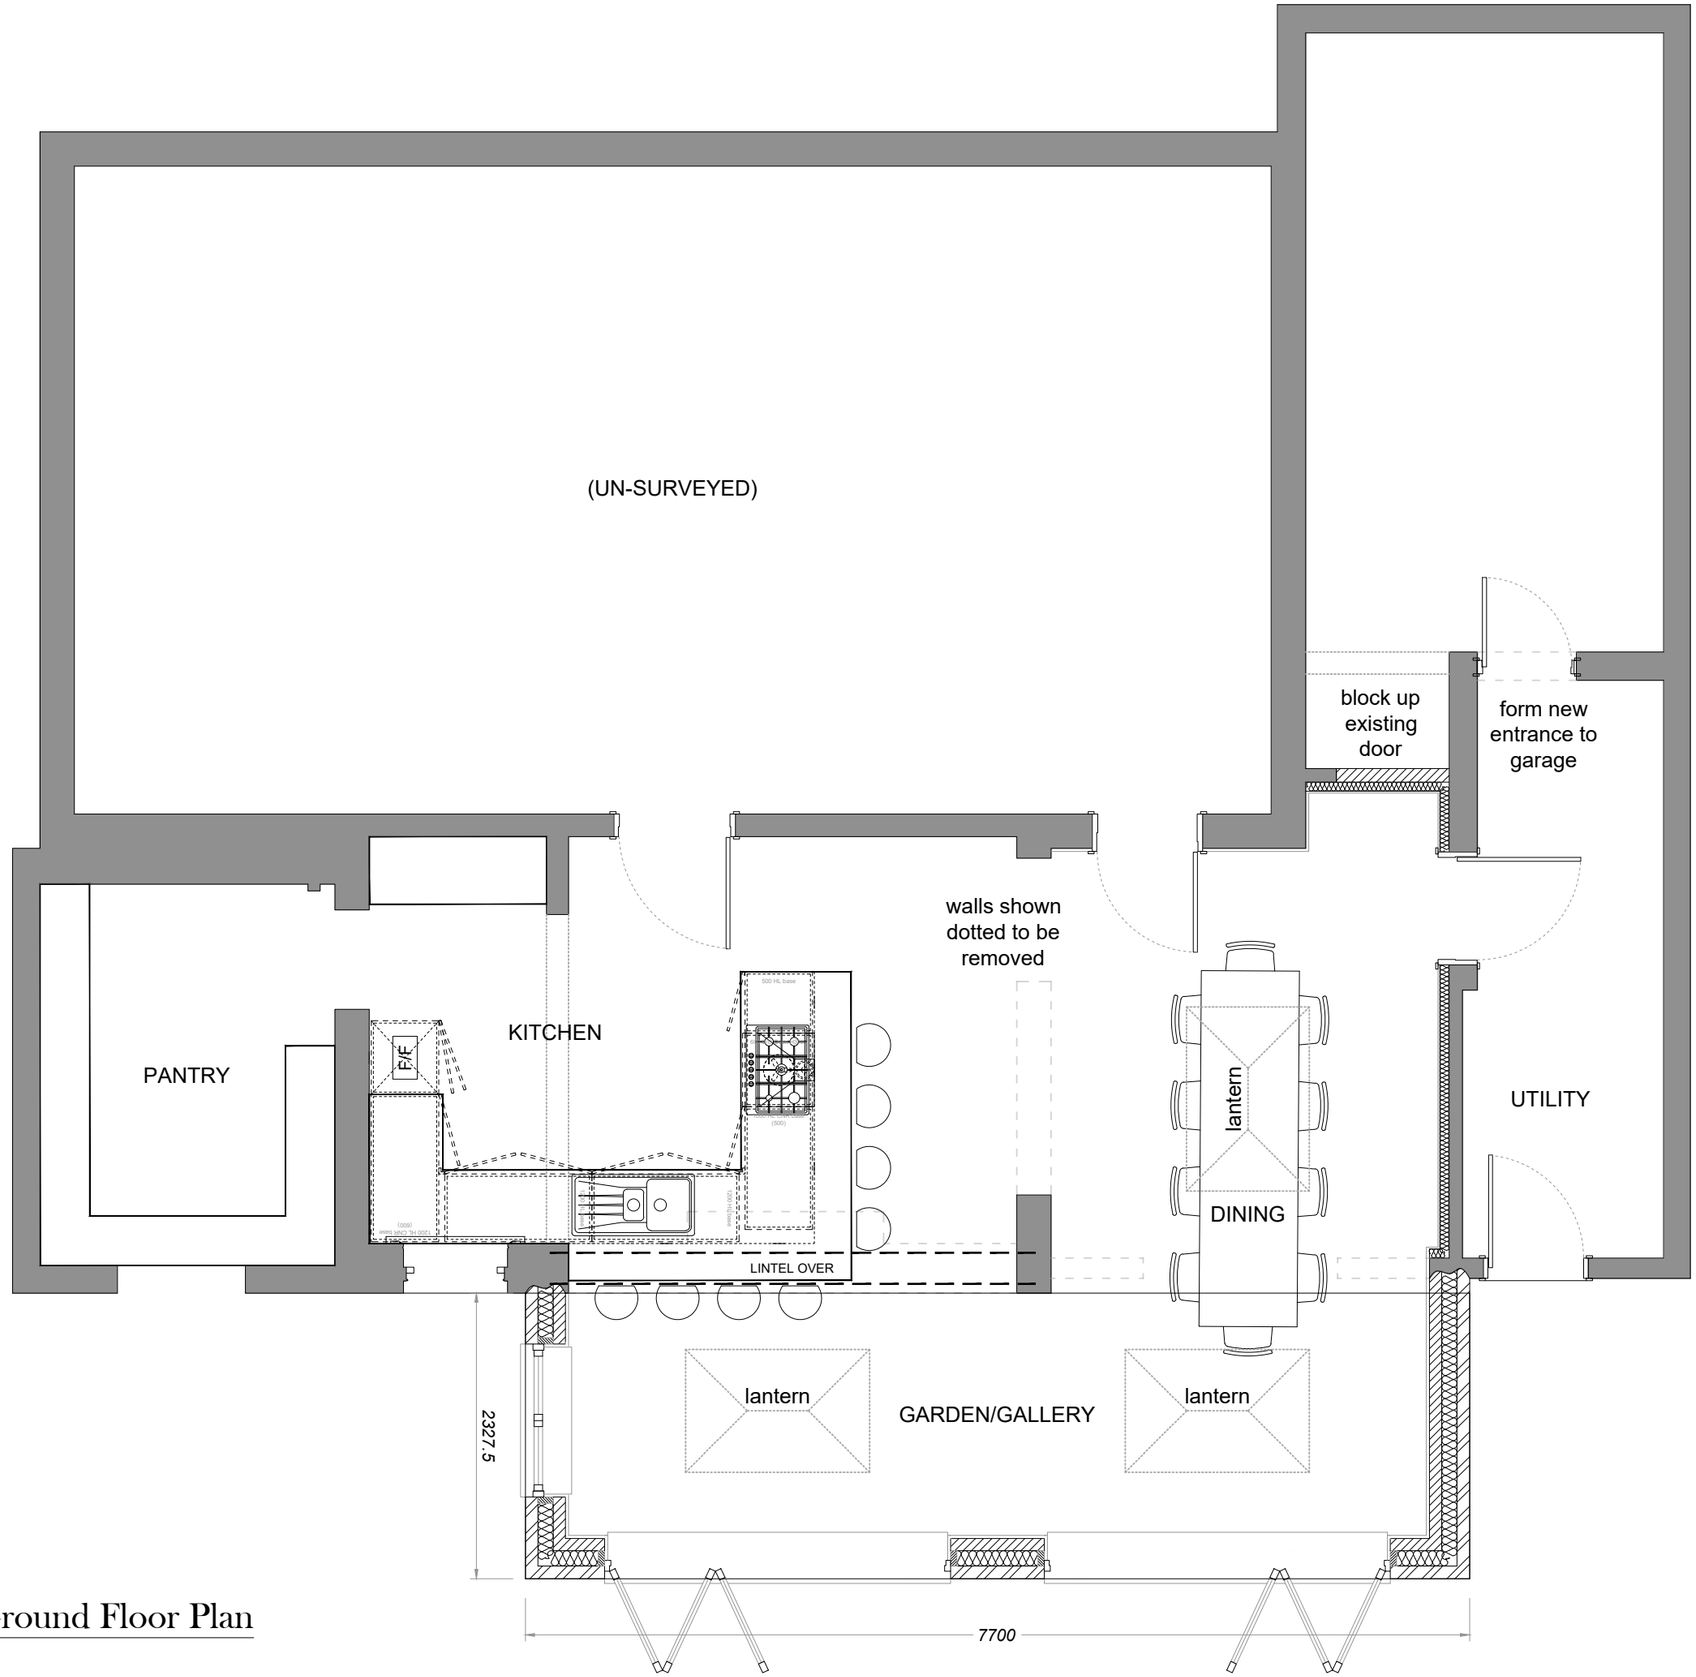


Proposed Ground Floor Plan

1:50

Client:	Charlie and Sue Stevens
Address:	79 George Street, Riddings, Derbyshire. DE55 4AU
Scheme:	Proposed single storey extension to rear and associated works
Drawing:	Proposed ground floor plan
Scale	1/50
Date:	10th September 2025