

DENCROFT CARSTON APEX

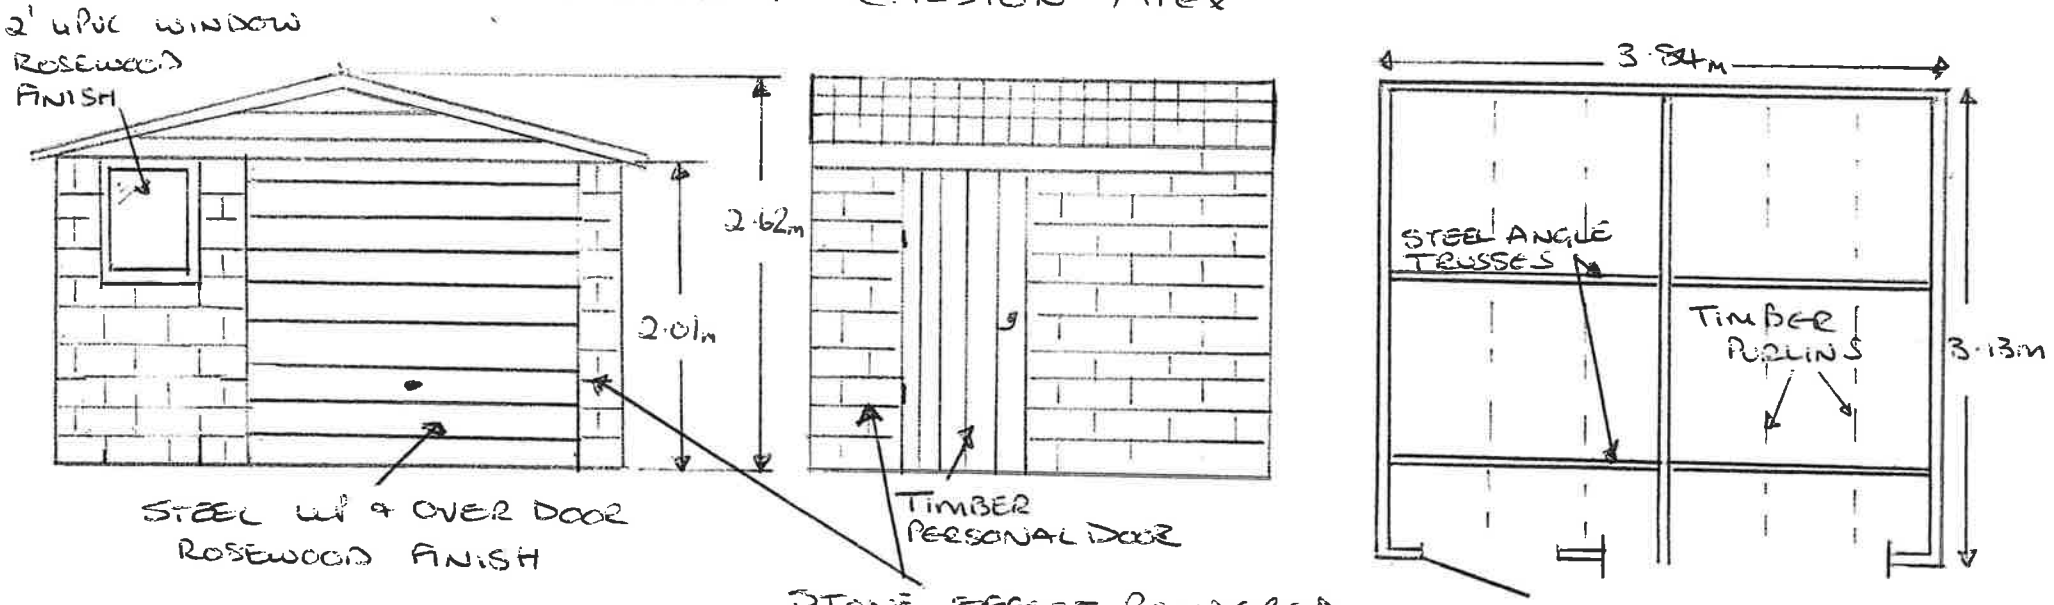

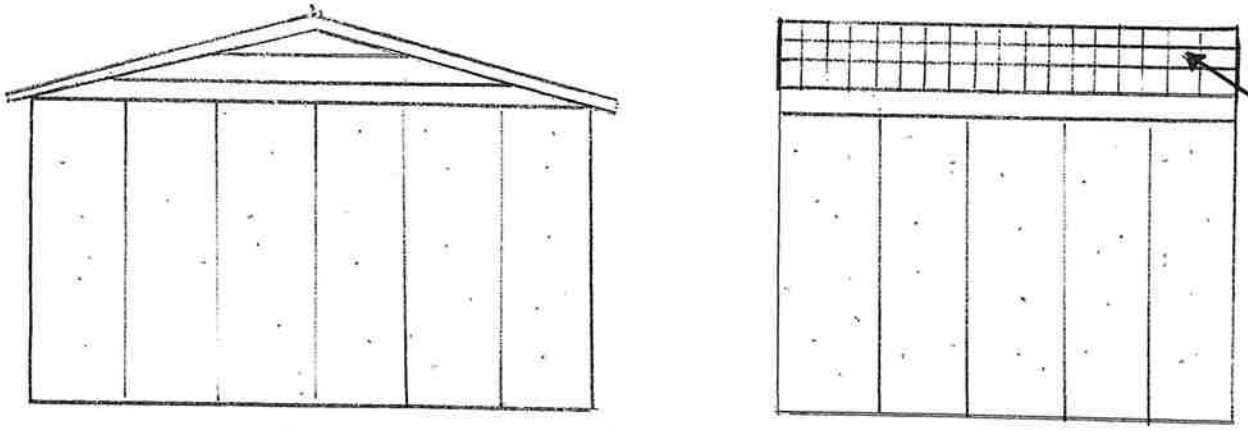

PRE-CAST REINFORCED CONCRETE PANELS WITH CANTERBURY SPA FINISH.

SCALE 1:50

ROWAN HOUSE
TOP LANE
WHATSTANDWELL
MATLOCK
DE4 5EN

3·13m x 3·84m x 2·01m (EAVES)