
Location Plan

Site Address: **17, Sandham Lane, Ripley, DE5 3HE**

PlanningPortal

Date Produced: **22-Sep-2025**

Scale: **1:1250 @A3**

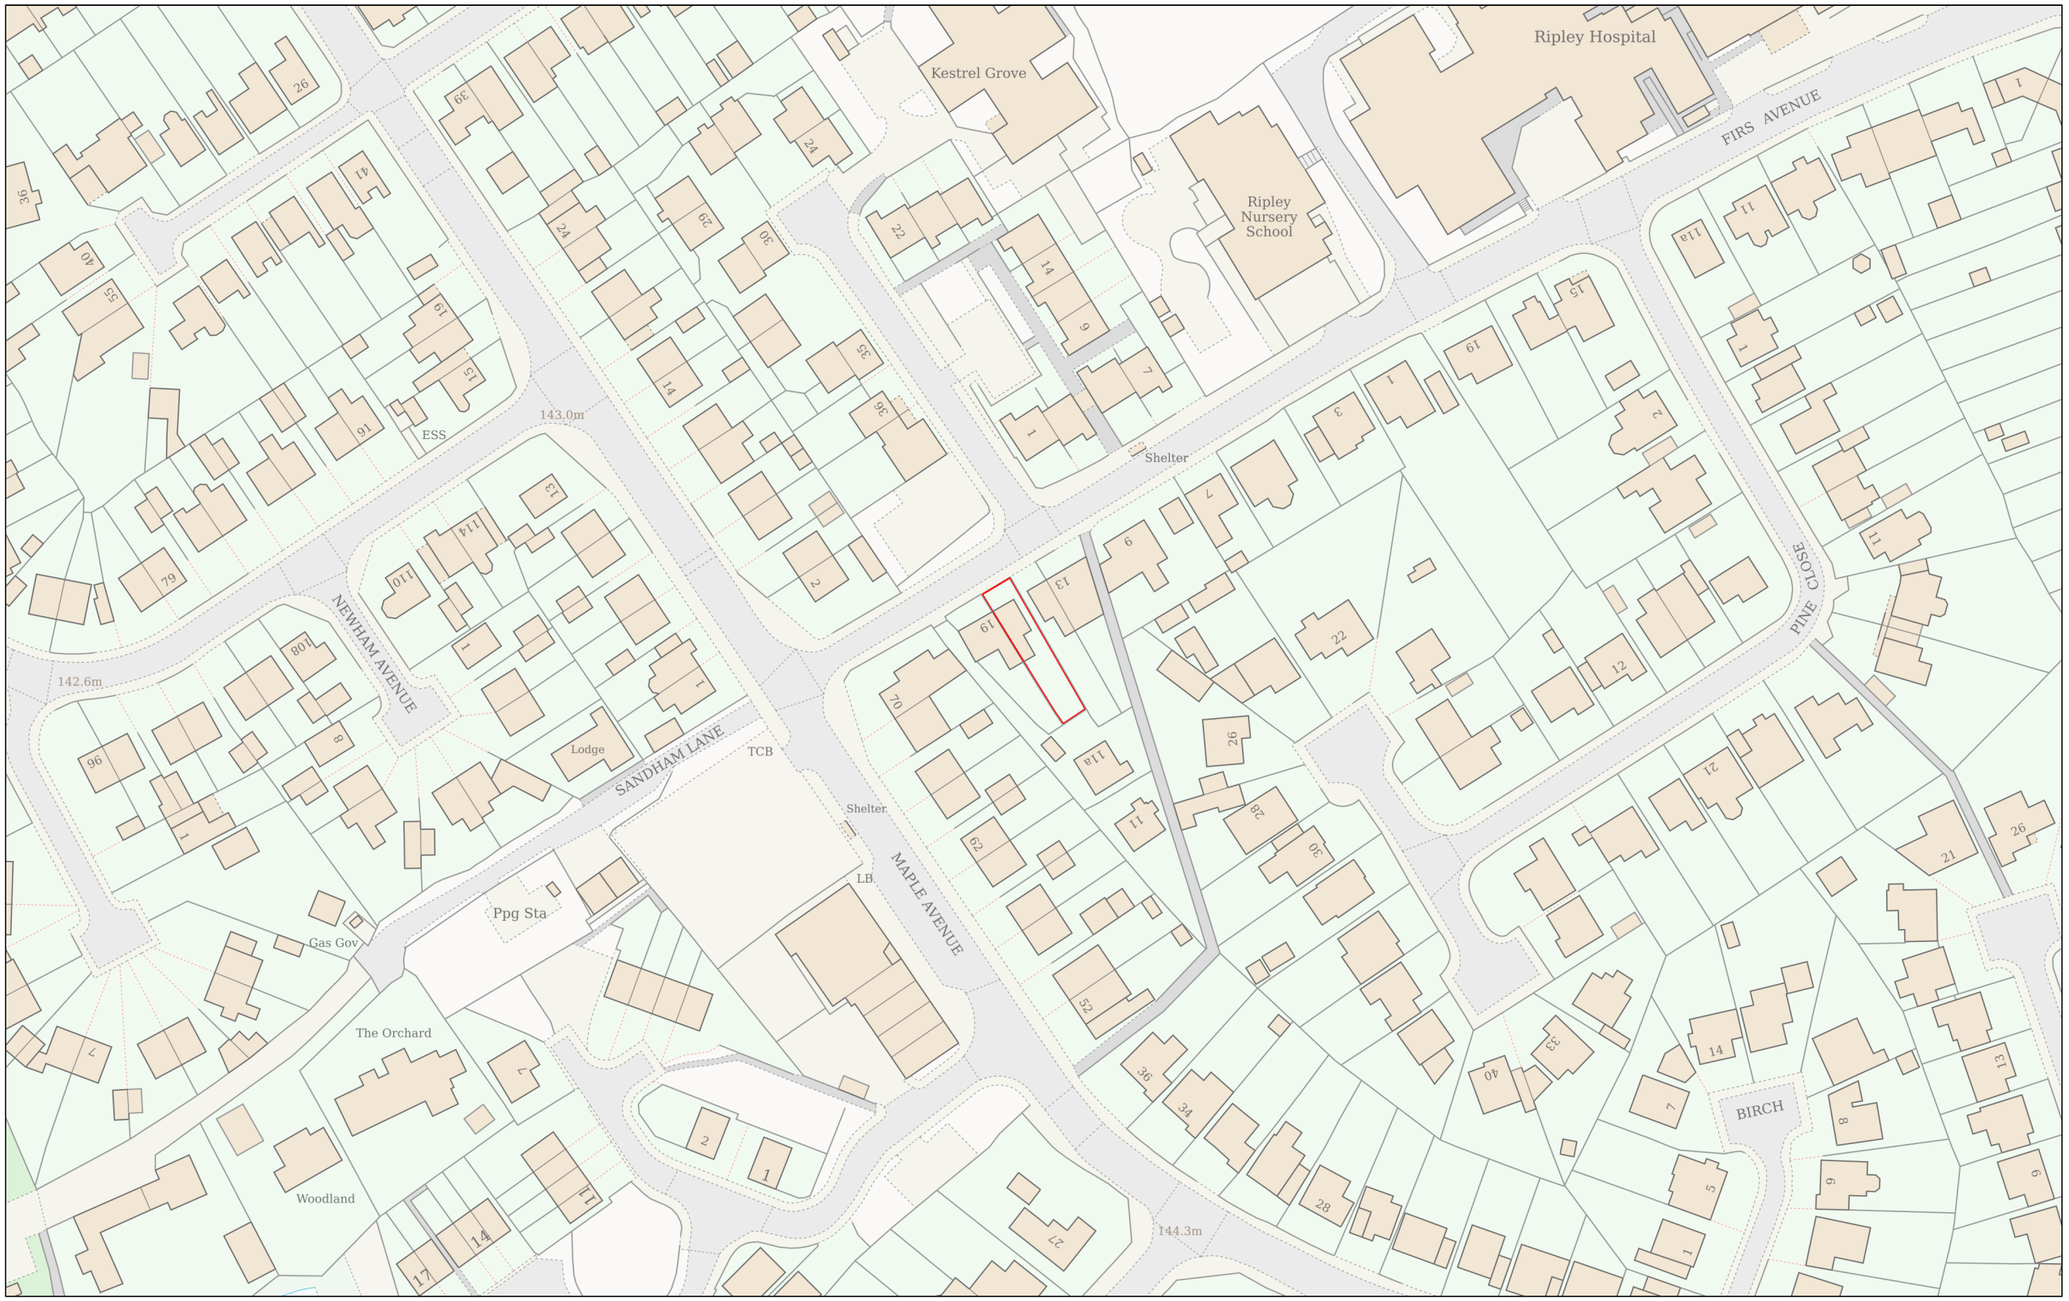

N

Planning Portal Reference: **PP-14341420v1**

0 50

Metres

Powered By TerraQuest

© Crown copyright and database rights 2025 OS 100042766