
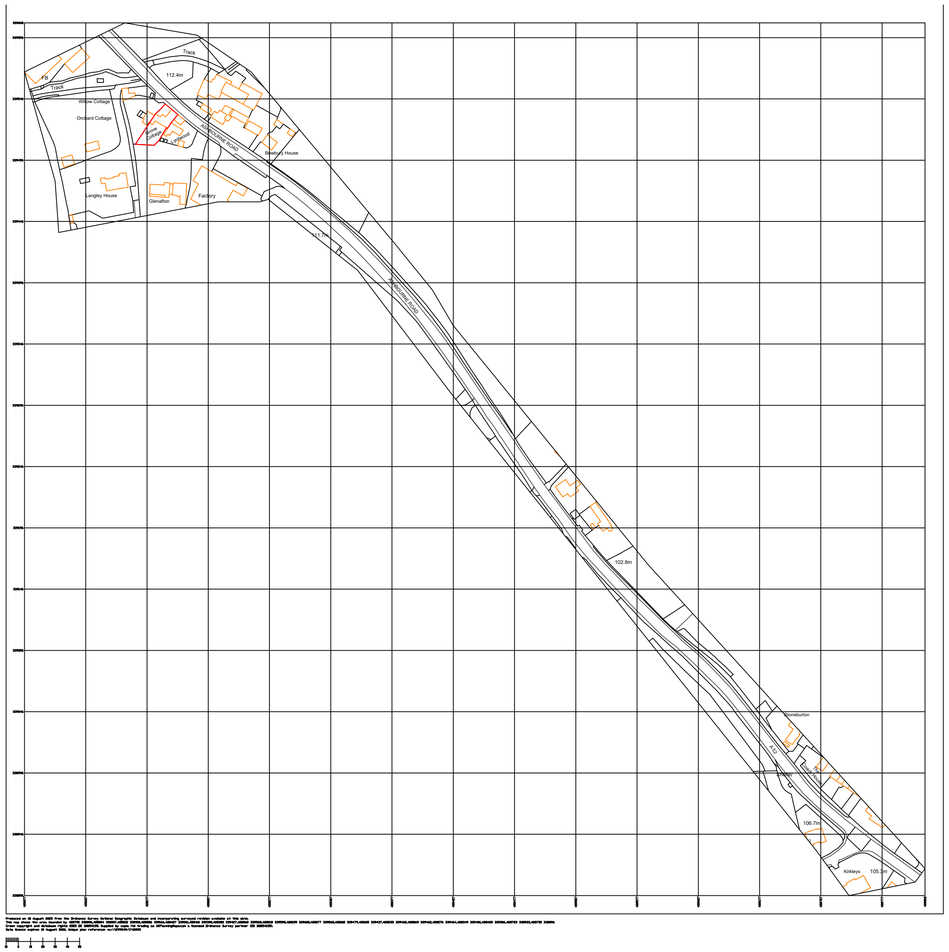


SITE LOCATION PLAN 1:2500

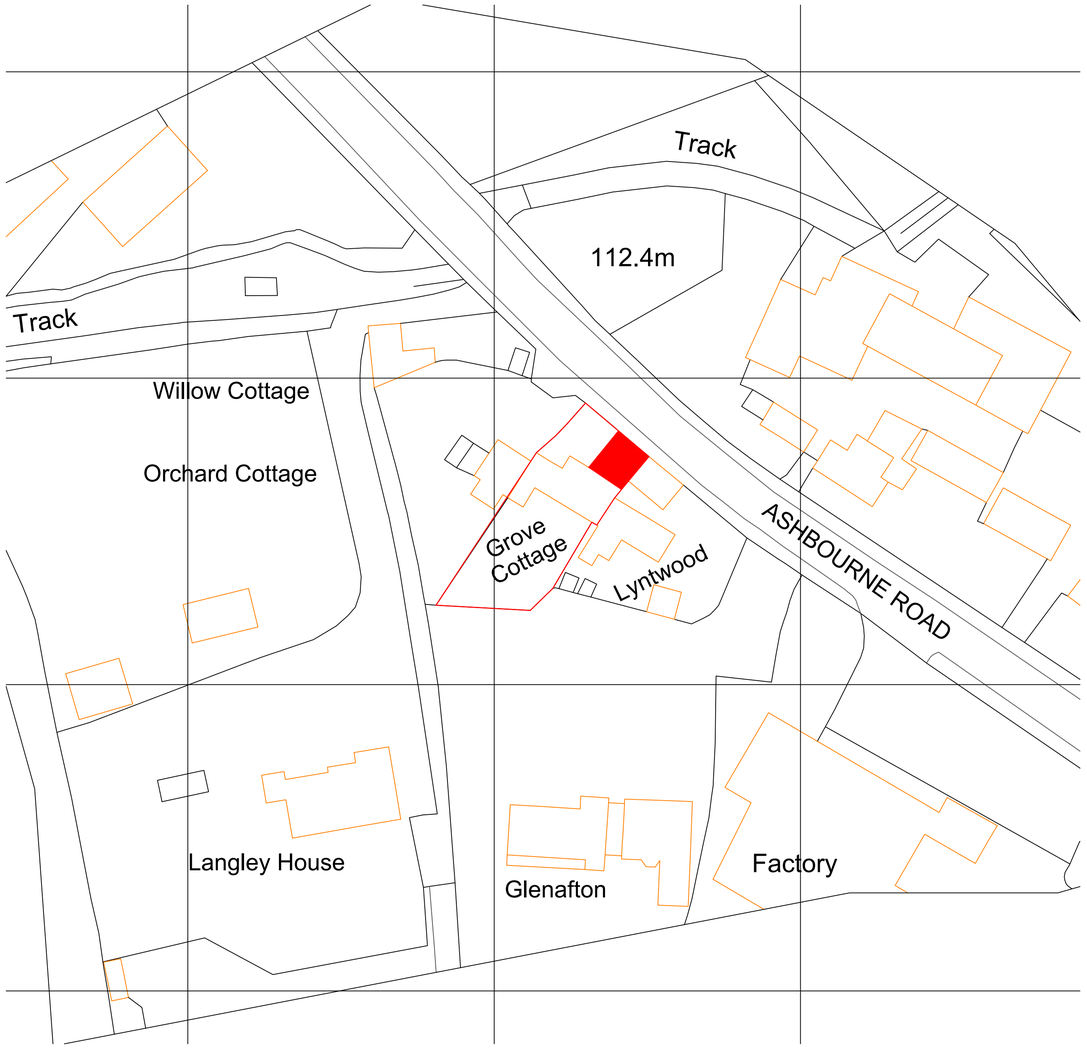

SITE BLOCK PLAN 1:500

1:500
10m 0 10m 20m 30m 40m 50m

Planning application

Copyright retained in accordance with the copyright, design, and patents act 1988.

DO NOT SCALE OFF DRAWINGS
Dimensions to be checked on site.

CDM Regulations 2015

! Denotes a significant hazard or difficult management procedure. Please refer to drawing notes for potential hazards. Main contractor to plan for mitigation measures in response to hazards.

CDM Regulations require that **all** projects are to:

- **Have workers to be competent and are suitably skilled for the work they carry out;**
- **Contractors to provide appropriate supervision, instruction and information to all on site workers to provide a safe working environment;**
- **Have a written construction phase plan.**

Worcester Lloyd are appointed as `Designer` only, unless a written appointment has been completed for the formal appointment as `Principal Designer`

N

Rev	Note	Date

WORCESTER LLOYD
ARCHITECTS & ENGINEERS
Derby Office: 01332 498 770
Hitchin Office: 01462 226 308
www.worcesterlloyd.co.uk
RIBA Chartered Practice

Project	**Grove Cottage, Kirk Langley**
Drawing Title	**Location & Block Site Plans**
Scale as noted	
Sheet A1	Drawn By SW Checked By MW

Date	Job No.	Drawing No.	Revision
Aug '25	103 2025	002	-