

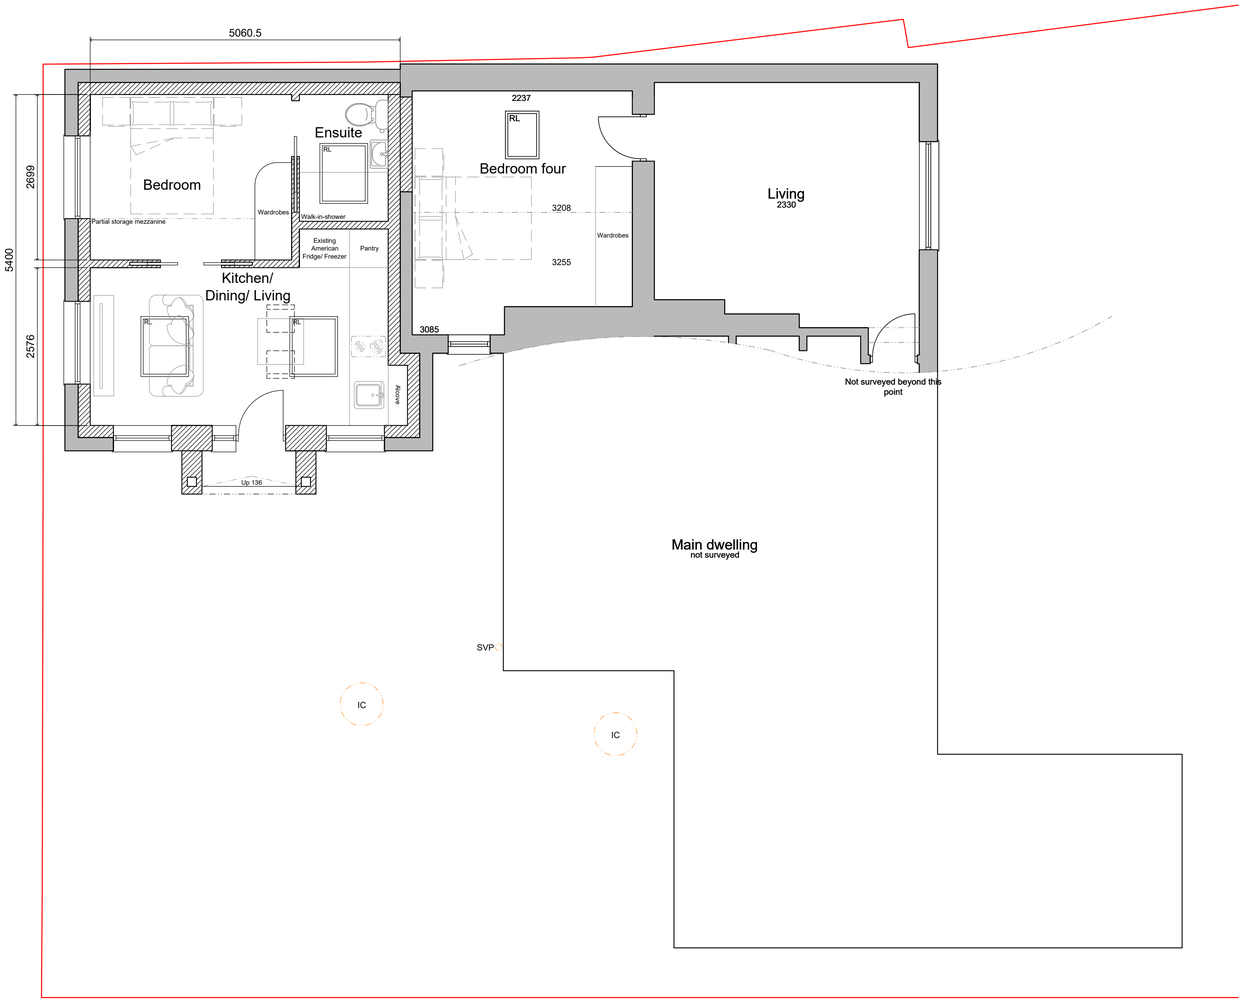


GROUND FLOOR PLAN AS PROPOSED 1:50

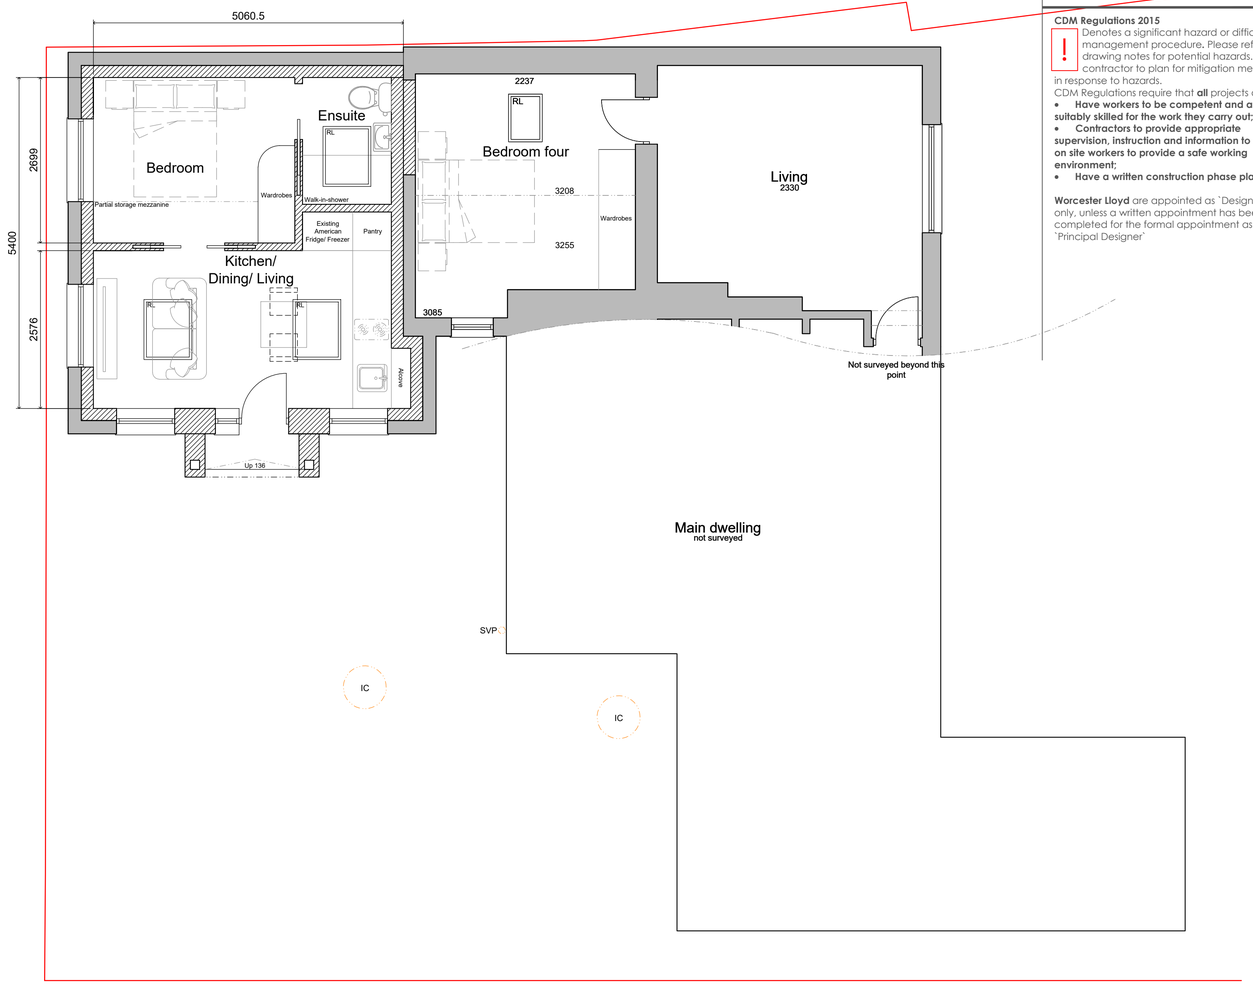

GROUND FLOOR PLAN AS PROPOSED 1:50 demoltion

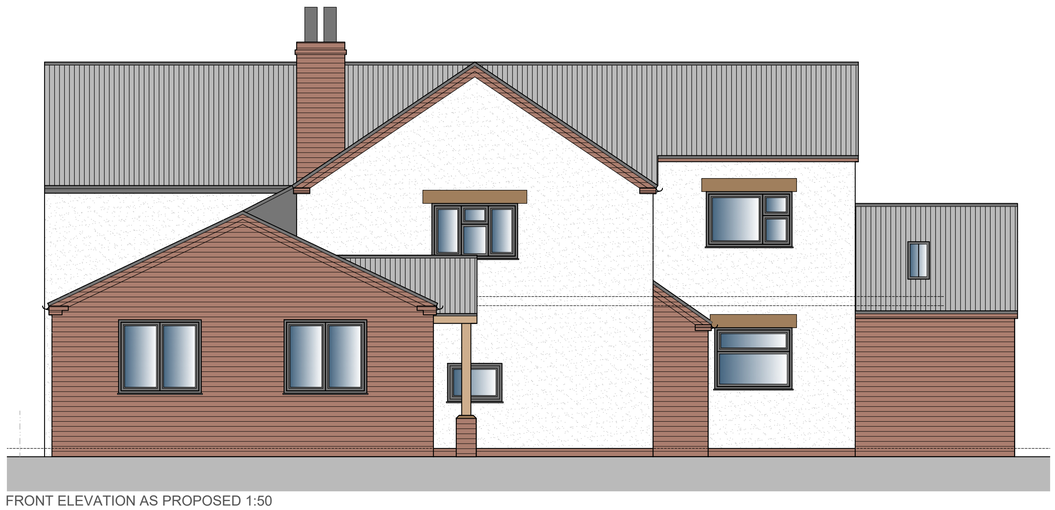

FRONT ELEVATION AS PROPOSED 1:50



SIDE ELEVATION AS PROPOSED 1:50

1:50
1m 0 1m 2m 3m 4m 5m

Copyright retained in accordance with the copyright, design, and patents act 1988.

DO NOT SCALE OFF DRAWINGS
Dimensions to be checked on site.

CDM Regulations 2015

Denotes a significant hazard or difficult management procedure. Please refer to drawing notes for potential hazards. Main contractor to plan for mitigation measures in response to hazards.

CDM Regulations require that **all** projects are to:

- **Have workers to be competent and are suitably skilled for the work they carry out;**
- **Contractors to provide appropriate supervision, instruction and information to all on site workers to provide a safe working environment;**
- **Have a written construction phase plan.**

Worcester Lloyd are appointed as `Designer` only, unless a written appointment has been completed for the formal appointment as `Principal Designer`

Rev	Note	Date
C	Amended to clients comments	15.09.25
B	Amended to clients comments	11.09.25
A	Amended to clients comments	08.09.25

WORCESTER LLOYD
ARCHITECTS & ENGINEERS
Derby Office: 01332 498 770
Hitchin Office: 01462 226 308
www.worcesterlloyd.co.uk
RIBA
Chartered Practice

Project **Grove Cottage, Kirk Langley**

Drawing Title **Plans as proposed**

Scale 1:50 | Sheet A1 | Drawn By GN | Checked By MW

Date	Job No.	Drawing No.	Revision
Aug '25	103 2025	003	C

Planning application