Location Plan

Site Address: **Toplis Farm, Unnamed Road Storer Lane To Beighton Hill, Ashleyhay, Matlock, DE4 4AJ**

PlanningPortal

Date Produced: **28-Sep-2025**

Scale: **1:2500 @A4**

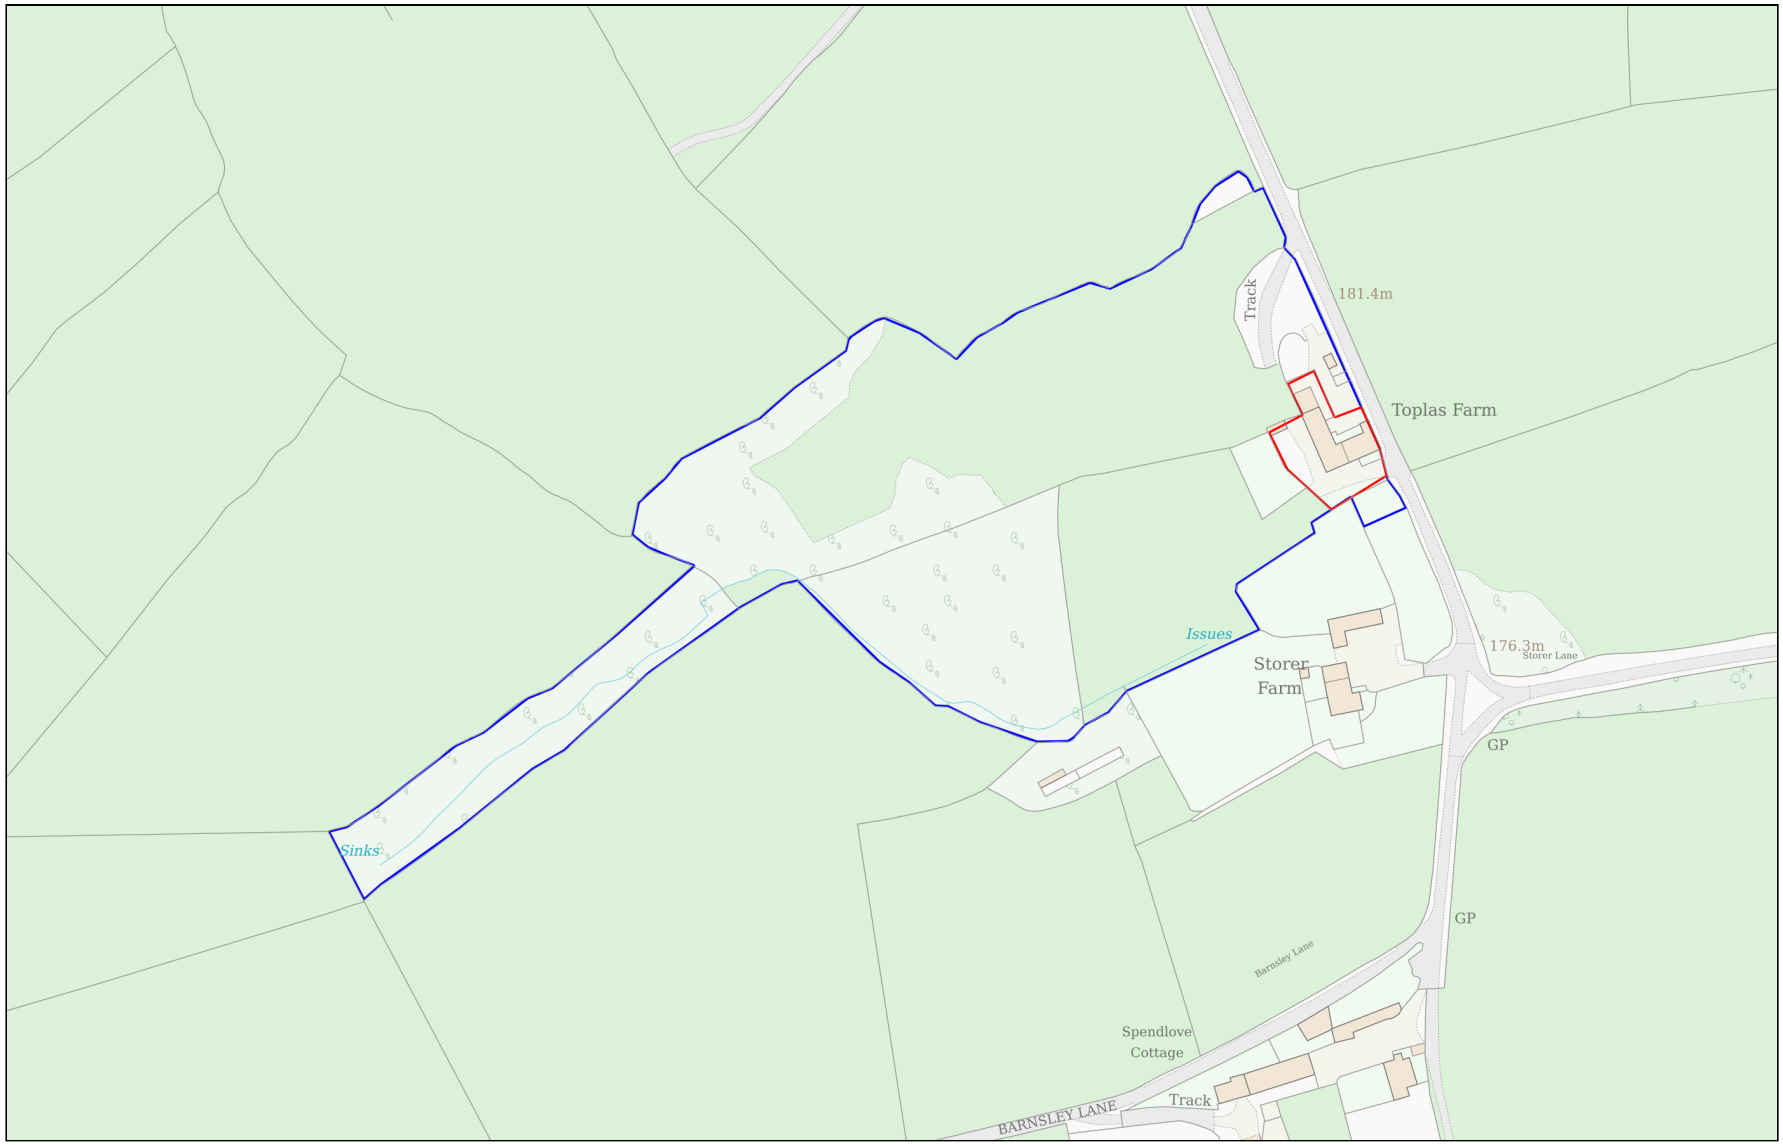

Planning Portal Reference: **PP-14325483v2**

Powered By TerraQuest

© Crown copyright and database rights 2025 OS 100042766