
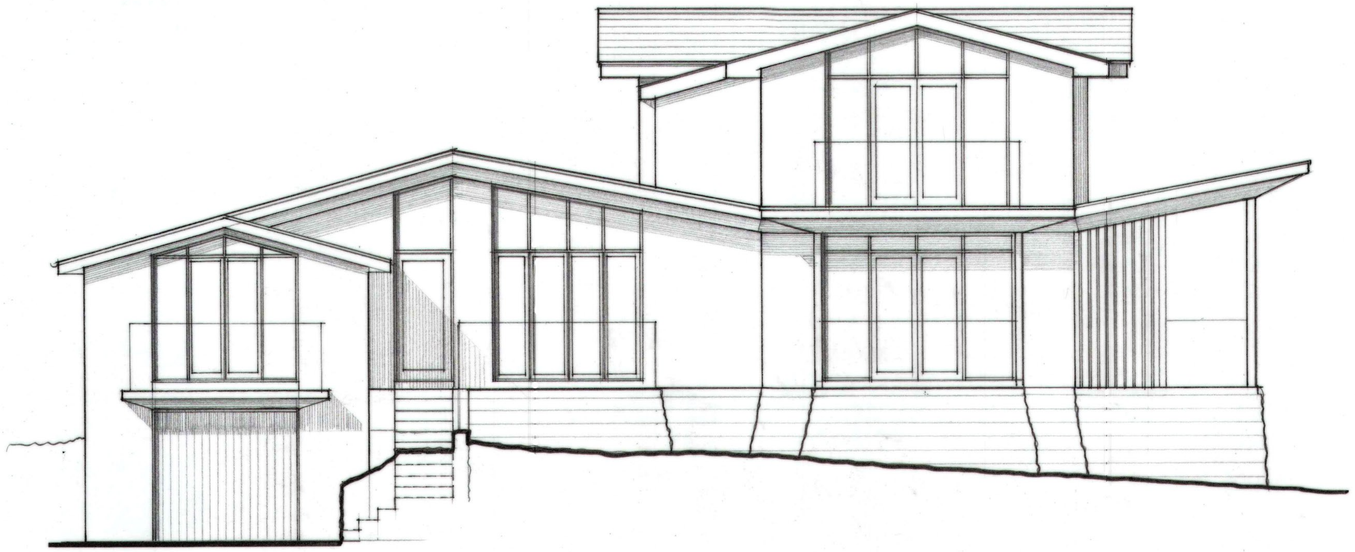


WEST ELEVATION

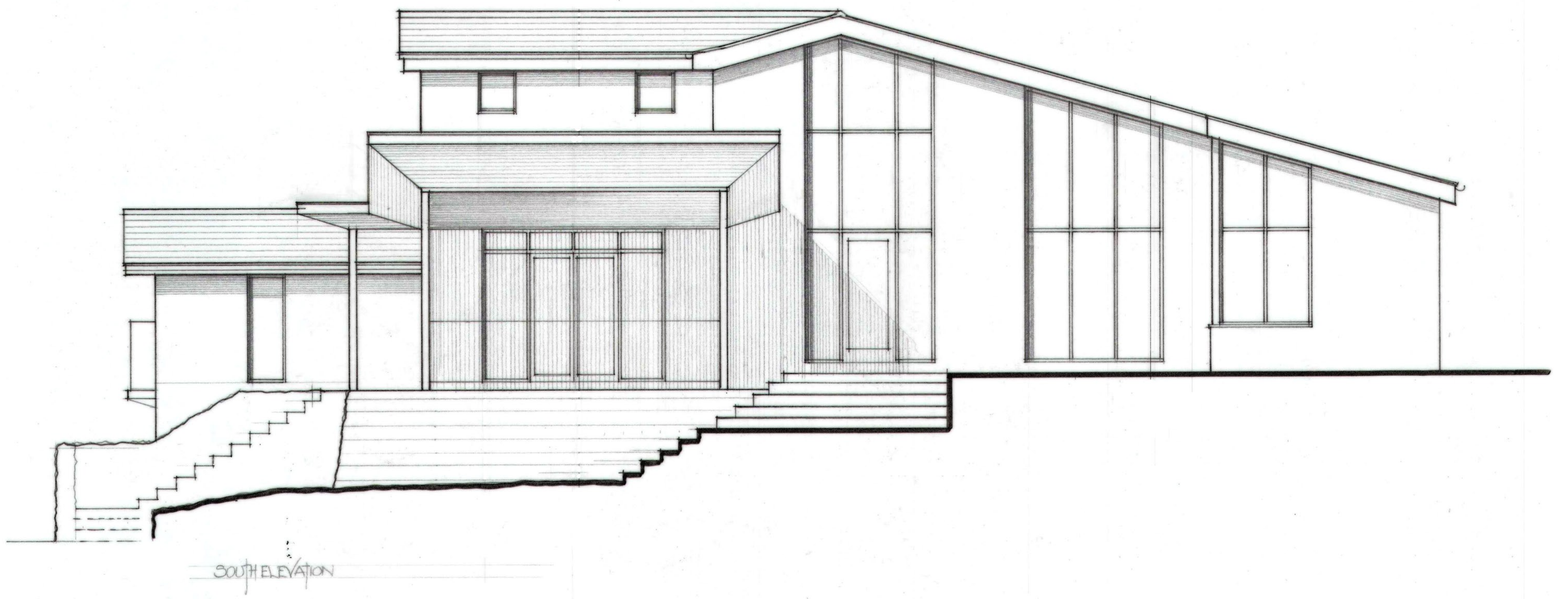

SOUTH ELEVATION

0mm 500 1000 1500

Rev.	Description	Date	By	Chk'd
P2	General revision	26-07-21	PMcL	-
P1	First Issue	14-07-21	PMcL	-

MATTHEW MONTAGUE ARCHITECTS

The Cheese Factory . Longford Lane . Longford . Ashbourne . Derbyshire . DE6 3DT

Tel: 01335 330510 . info@matthewmontague.co.uk . www.matthewmontague.co.uk

Broadholme Lane
Heage, Derbyshire

South & West Elevation as Proposed

MMA PROJECT REF	SCALE@	PAPER SIZE	DRAWN BY
1866	1:50	A1	PMc

PROJECT	ORIGINATOR	ZONE	LEVEL	TYPE	ROLE	NUMBER
BLH	MMA	Z1	ZZ	DR	A	03001

STATUS	SUITABILITY DESCRIPTION
S0	WORK IN PROGRESS

REVISION	REVISION DESCRIPTION
P2	PRELIMINARY

This document is copyright of Matthew Montague Architects. If in doubt ASK. Drawing measurements shall not be obtained by scaling. Verify all dimensions prior to construction. Immediately report any discrepancies on this document to the Architect. This document shall be read in conjunction with associated models, specifications and related consultant's documents.