westfield

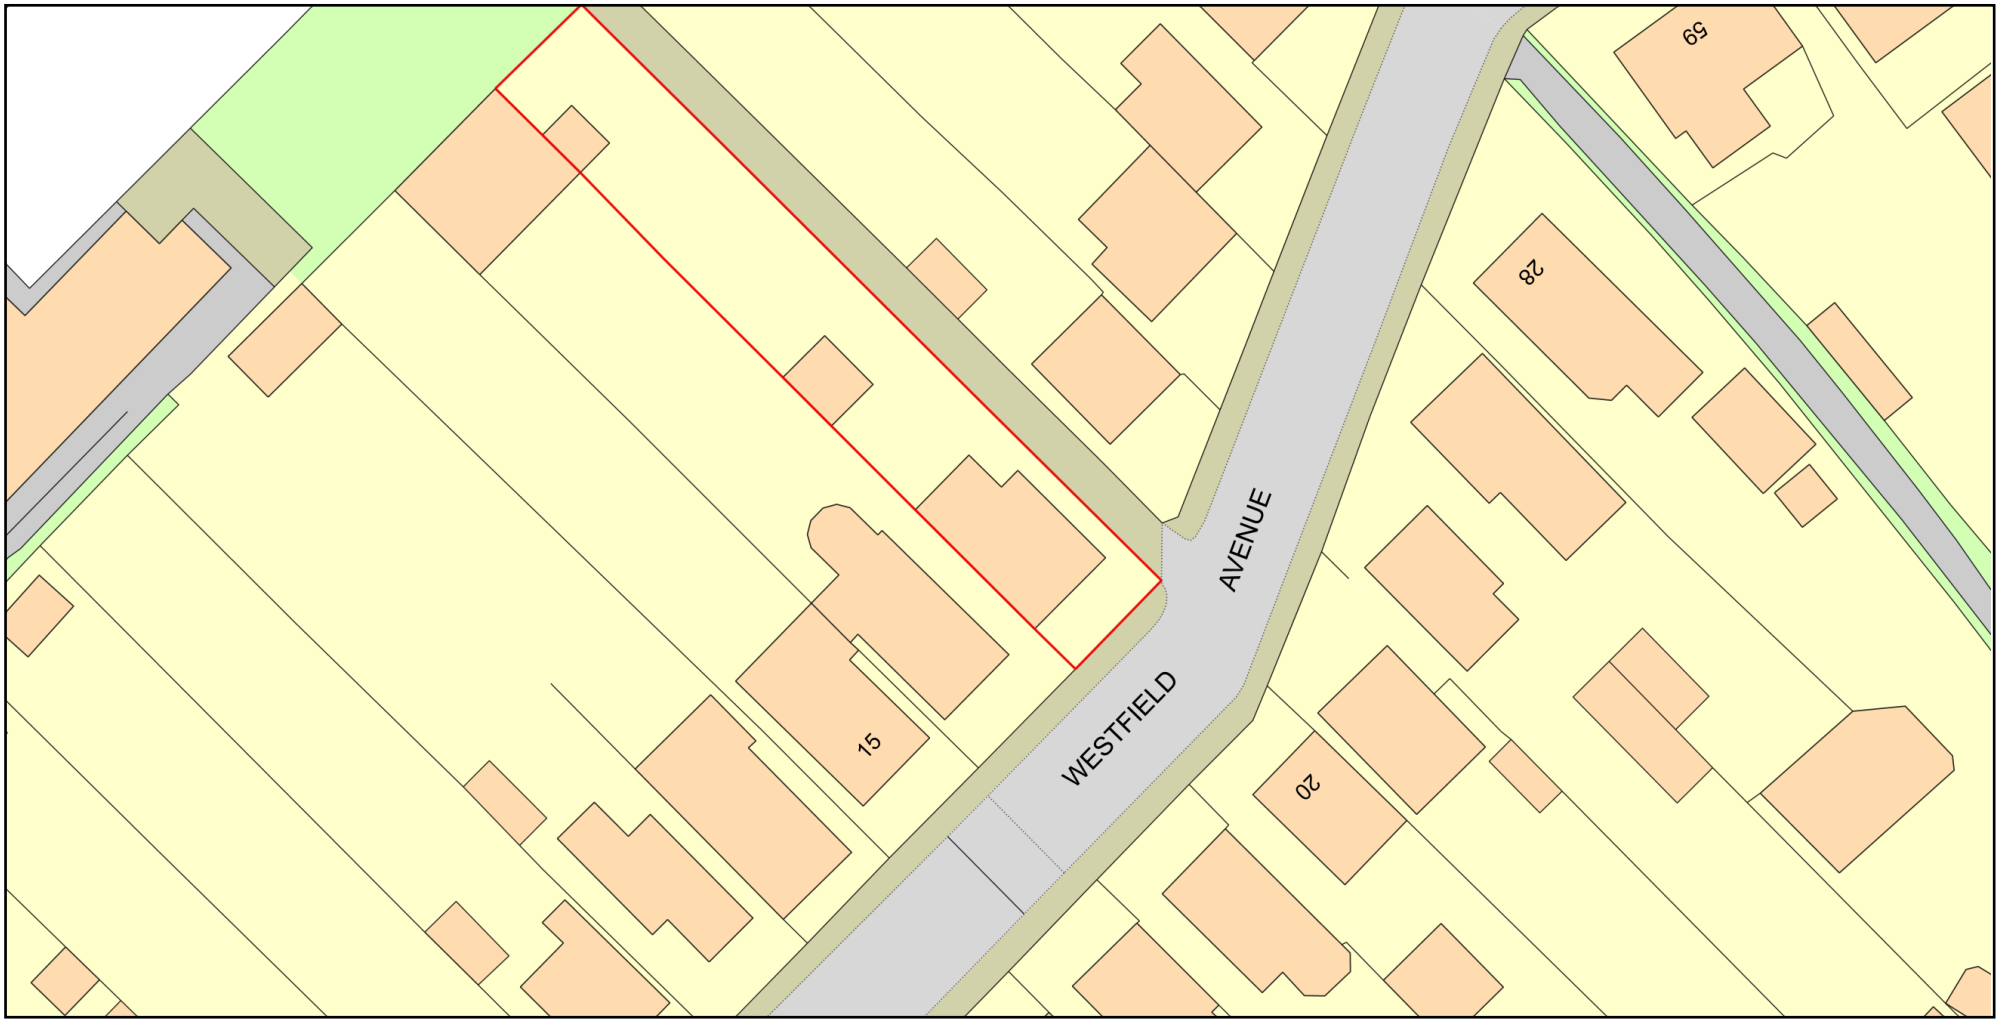

0 20
Metres

N

ReQuestaPlan

Plan Produced for: mark

Date Produced: 01 Oct 2025

Plan Reference Number: TQRQM25274231642579

Scale: 1:500 @ A4

© Crown copyright and database rights 2025 OS 100042766