
NOTE Copyright Reserved

Do not scale off this drawing, always use dimensions provided in preference. If in doubt please consult the architect. Notify the architect if any discrepancies are found.


No responsibility can be taken with any errors found by measuring off this drawing.

This drawing is copyright.

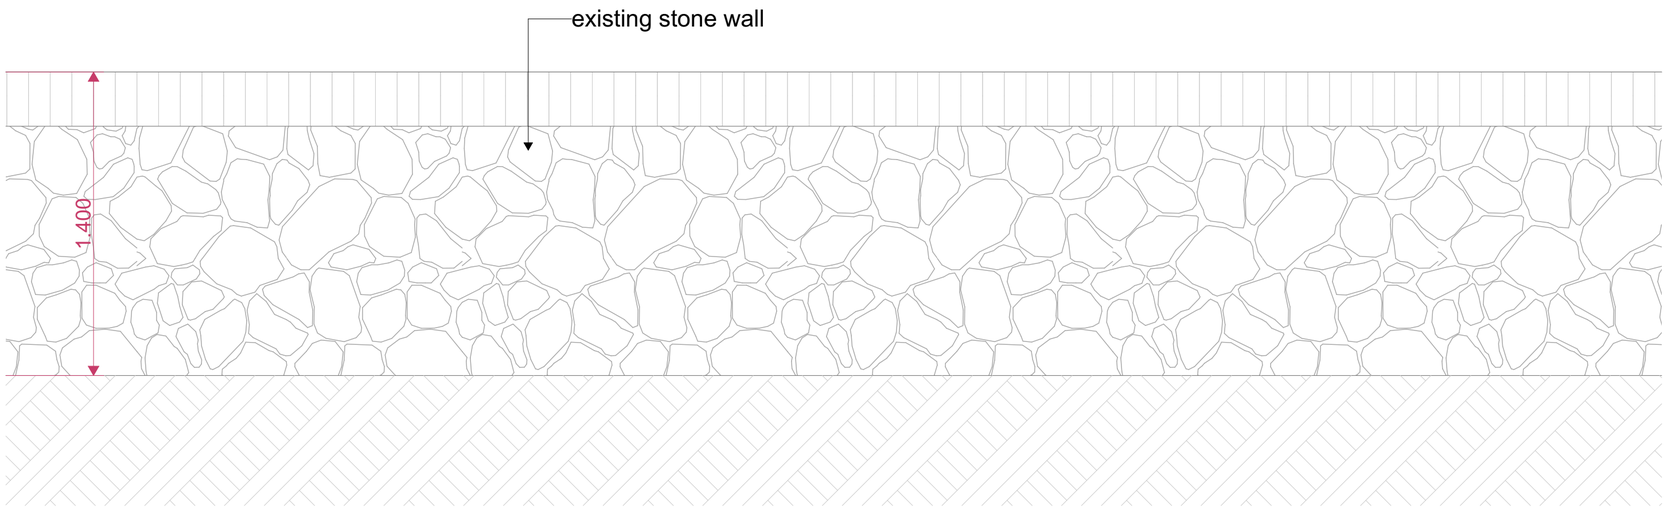

Elevation - Scale 1:20

0 1 2 3 4 5

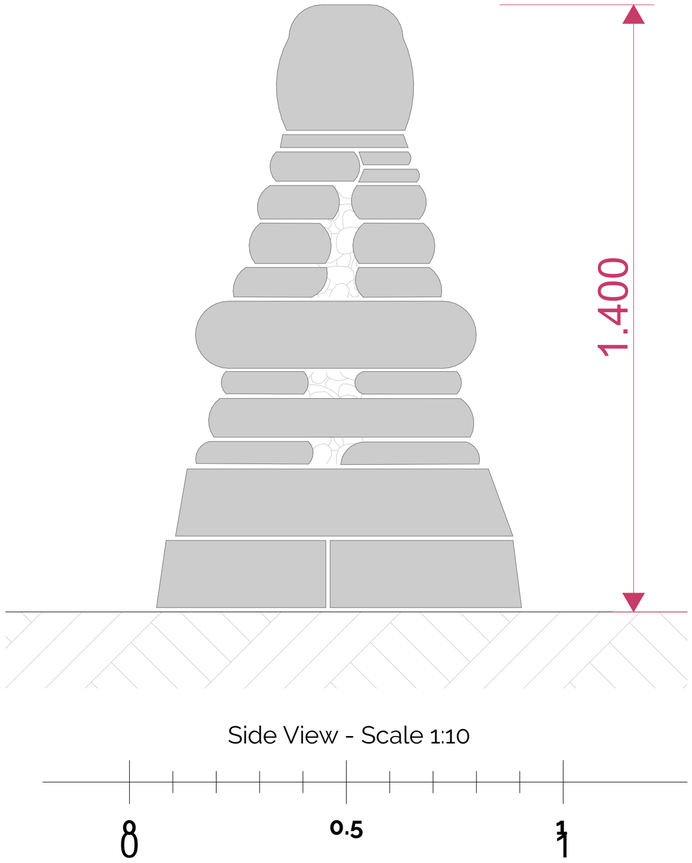

Side View - Scale 1:10

0 0.5 1



Elevation - Scale 1:20

0 1 2 3 4 5

The Rural Planning Co

Millridge Farm, Parsons Lane, Hartlebury, Worcs, DY11 7YQ

www.theruralplanningco.co.uk team@theruralplanningco.co.uk

Client

Mr J Swindell

Project

Land at Jackass Lane

Belper

Derbyshire

DE56 2RD

Project Description

Agricultural building and track

Drawing Title

Planning - Stone Wall Detail

Drawn by: **NA** Checked by: **AC**

Date: **September 2025** Date: **September 202**

Layout ID **J1008974-16** Drawing Scale **1:20, 1:10 @ A2 Landscape** Revision