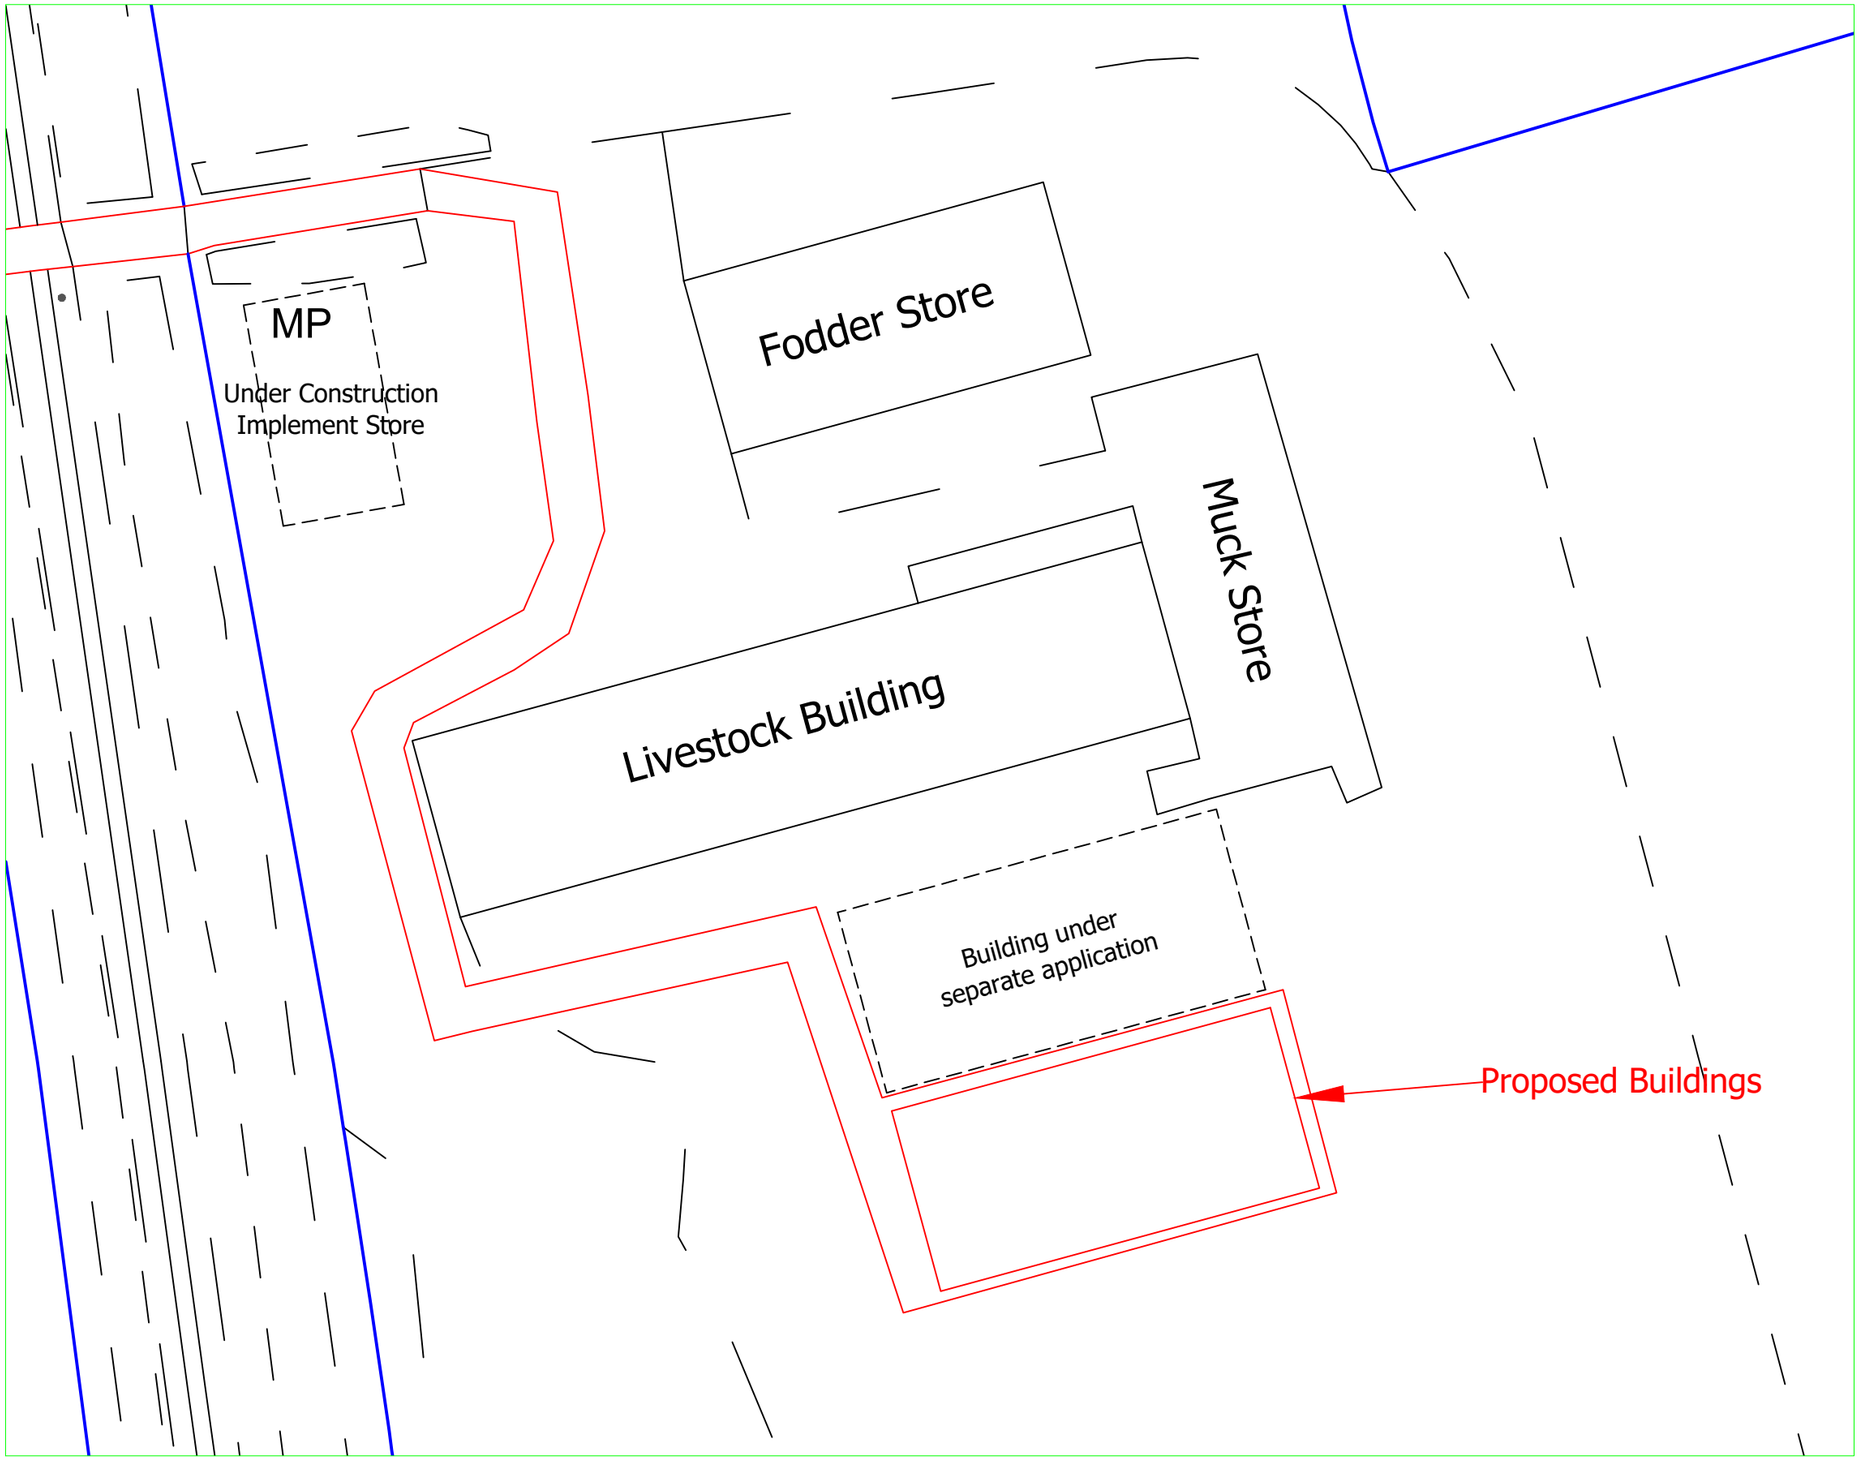

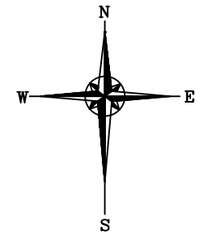

Reproduced from Ordnance Survey digital map data, 1:2500 scale, by permission of Ordnance Survey on behalf of The Controller of His Majesty's Stationery Office.
© Crown copyright.
All rights reserved.

© Copyright
J C Harrison Planning & Admin Services
jo@jcharrison.co.uk
07792 144155

Client:
Mr H Jones

Project:
Proposed Livestock Building at Furwood Farm, Idridgehay - Phase 2

Title:
Block Plan

Drawn: J Harrison | Date: 22.09.2025

Scales: 1:500 @ A3

Drg. No.: 1254a-003 | Rev.: