

East Gable Elevations

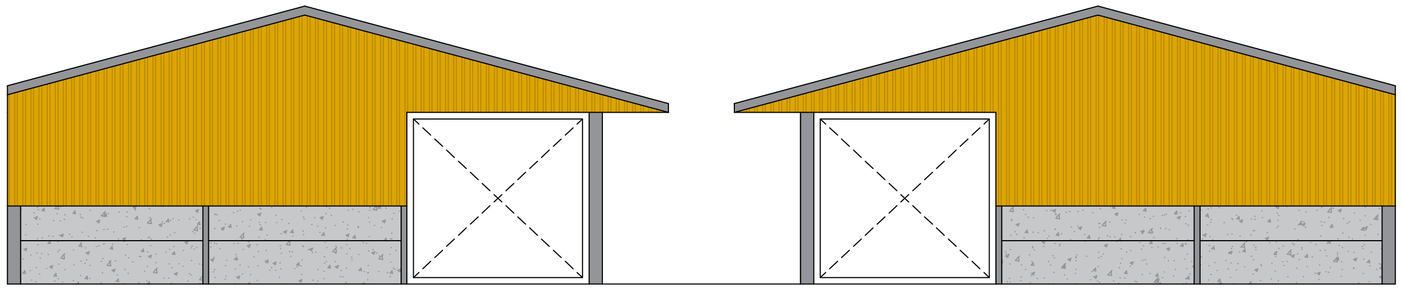

West Gable Elevations

© Copyright

J C Harrison Planning & Admin Services
jo@jcharrison.co.uk
07792 144155

Client: Mr H Jones

Project: Proposed Livestock Buildings at Furwood Farm Idridgehay

Title: Proposed Elevations P1 & P2

Drawn: J Harrison | Date: 14/08/25

Scales: 1:100 @ A2

Drg. No.: 1254a-004 | Rev.: