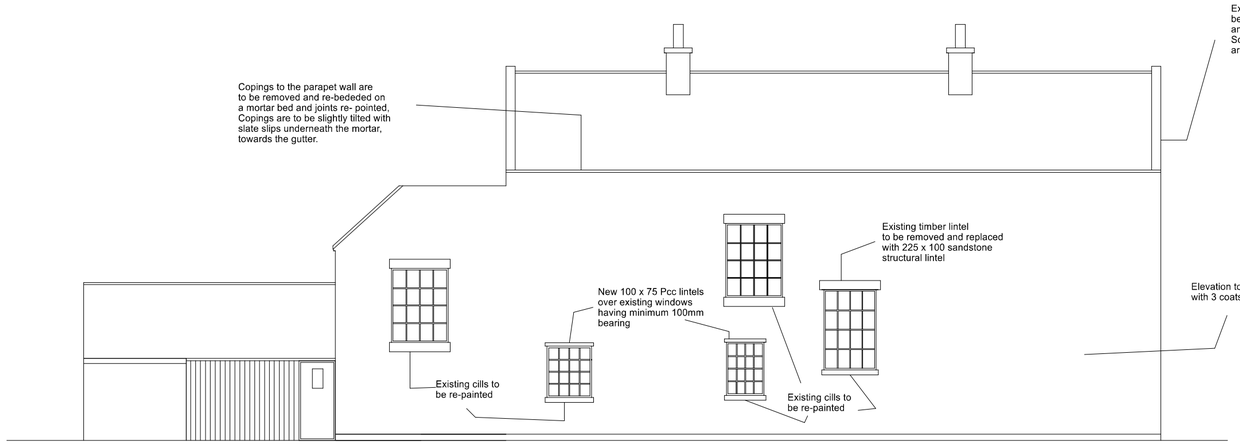

Proposed Elevation to Makenay Road 1:100



Proposed Elevation to Side Elevation 1:100



Proposed Rear 1:100

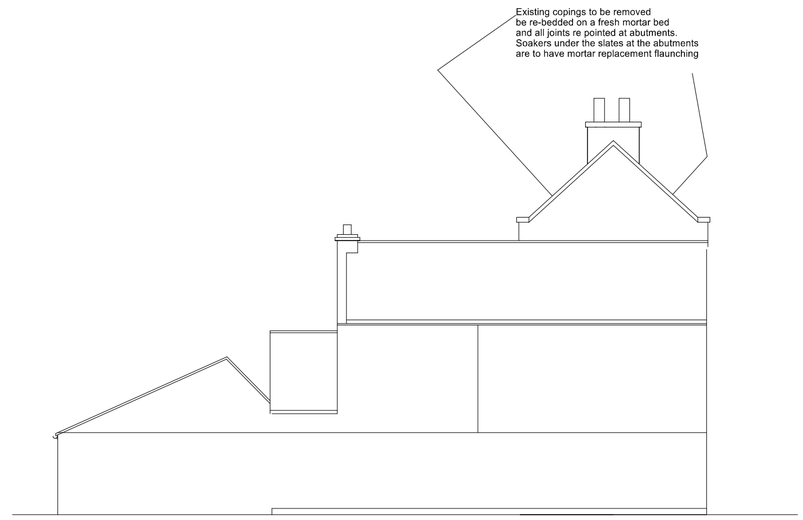

Proposed Elevation to Side Elevation 1:100

The Cedars Makenay Road Duffield

Scale 1:100 @ A2

Drg No 1462/01