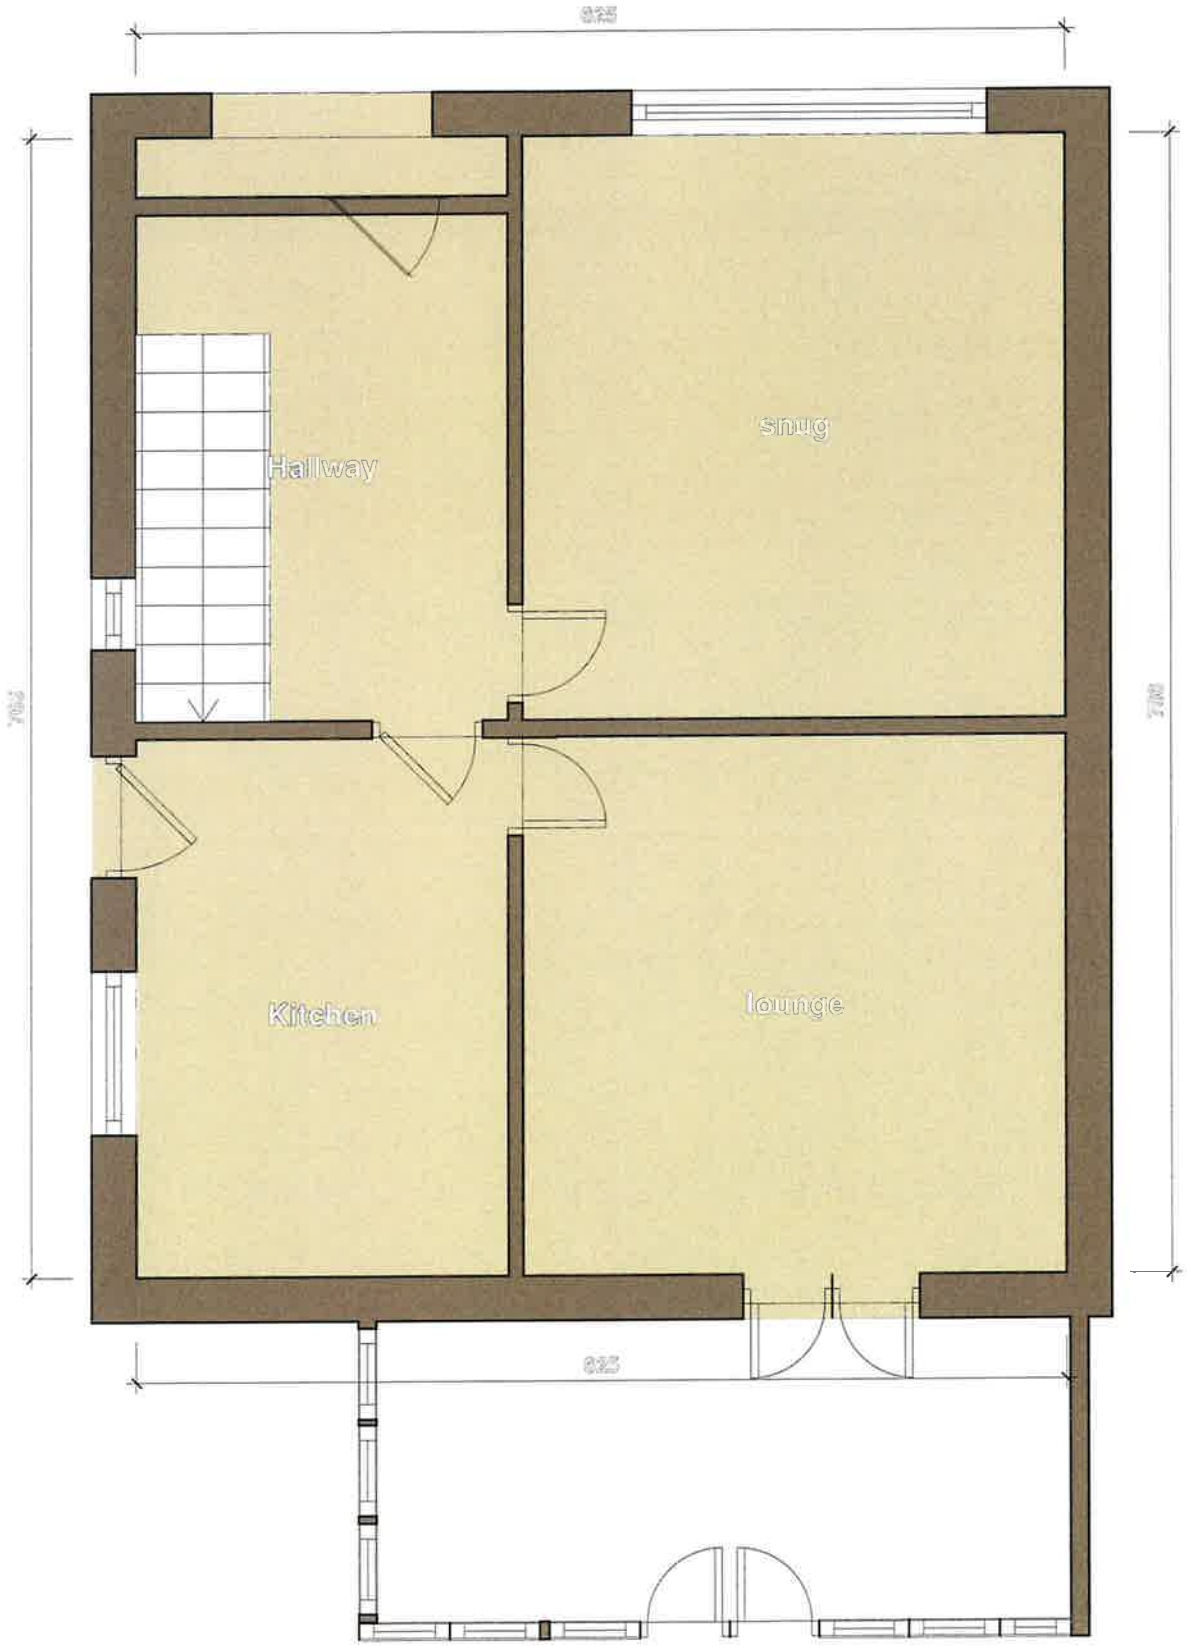

19 WESTFIELD AVE
SCALE 1:50
EXISTING GROUND FLOOR

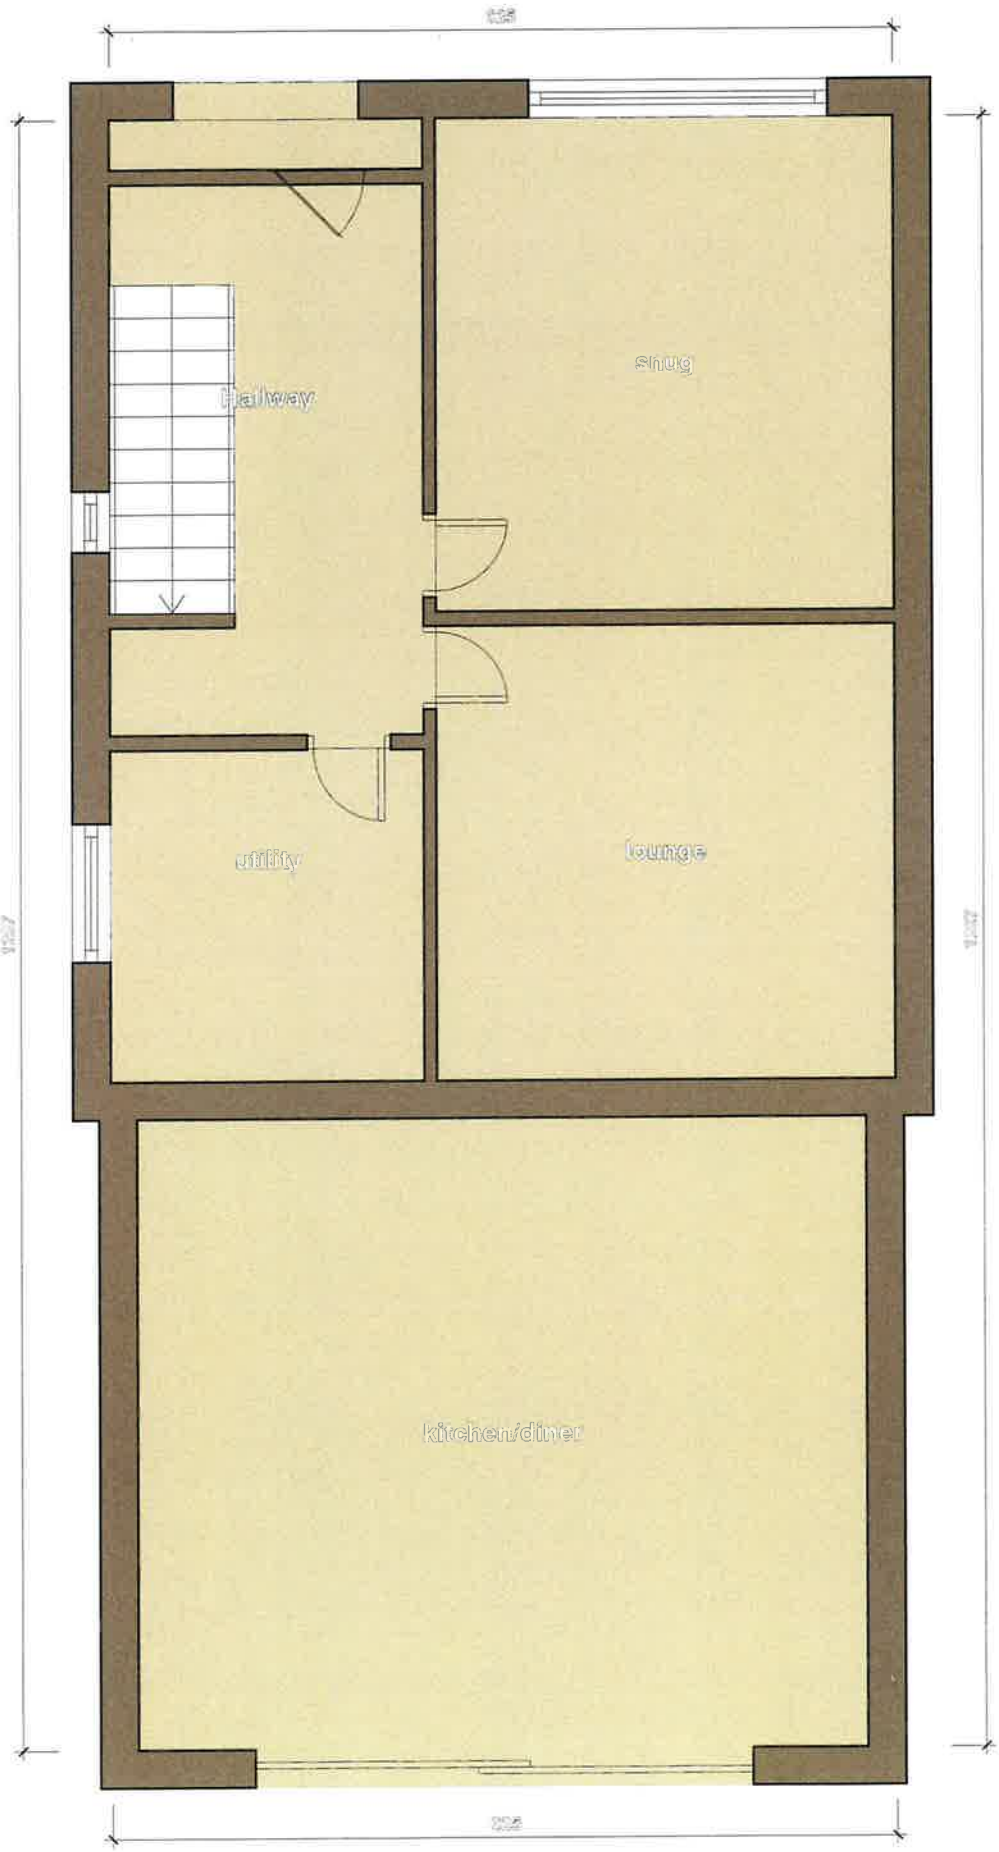

19 WESTFIELD AVE
SCALE 1:50
PROPOSED GROUND FLOOR PLAN

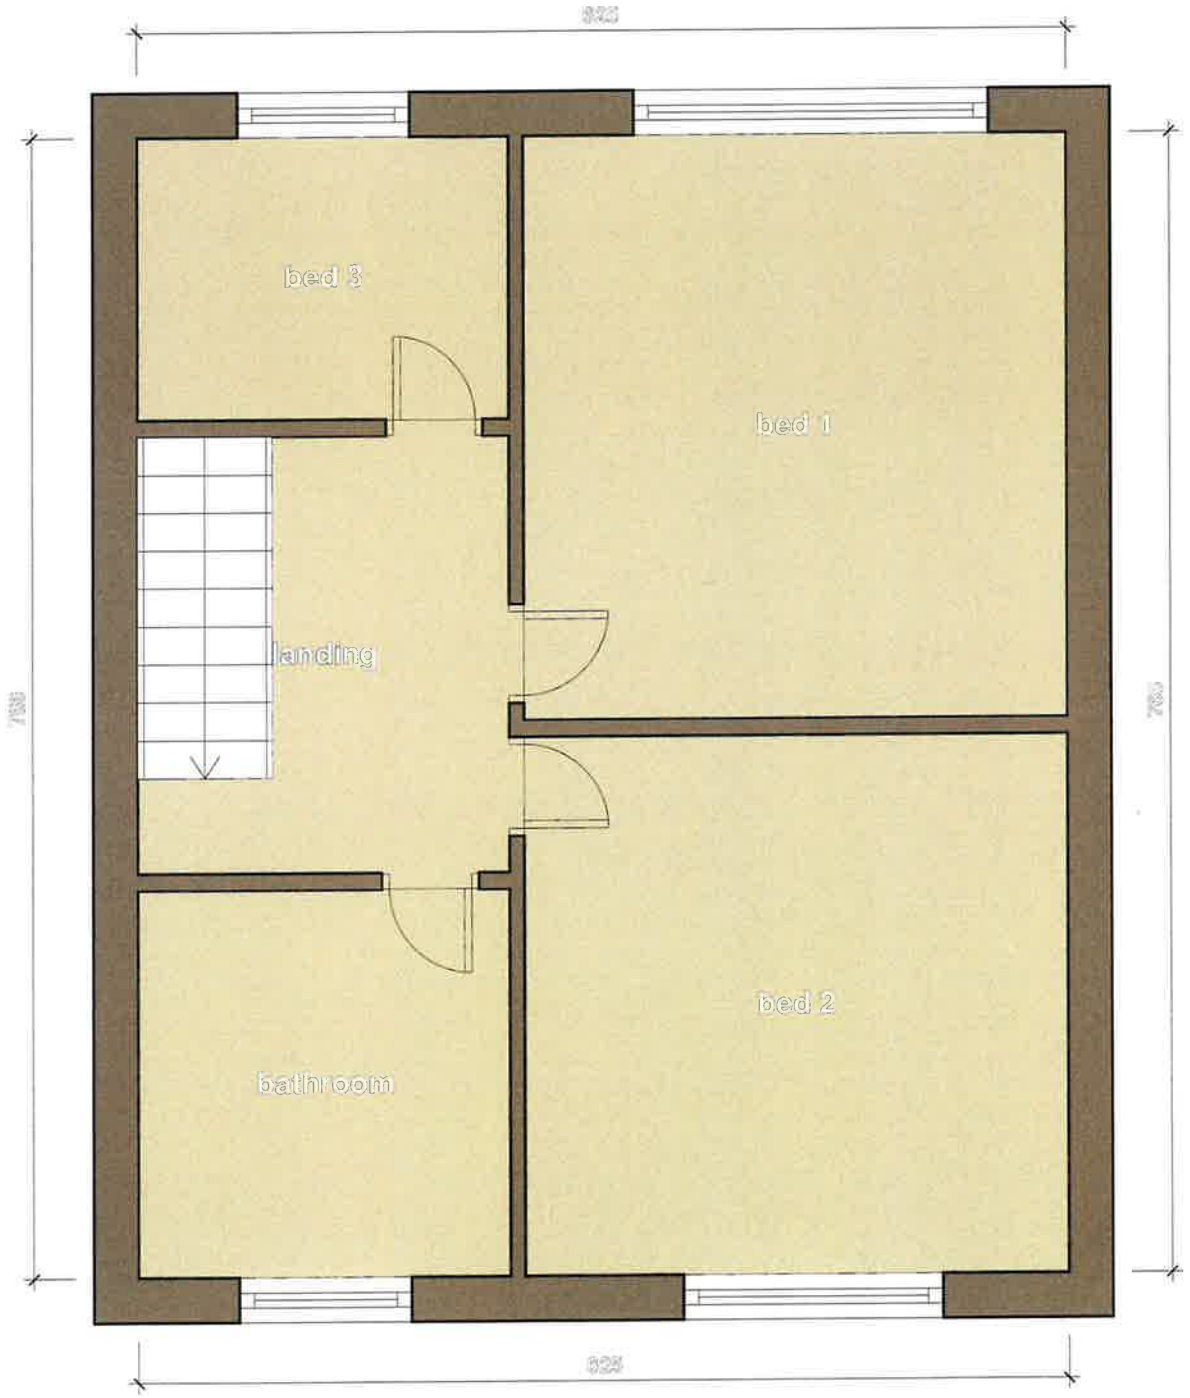

19 WESTFIELD AVE
SCALE 1:50
FIRST FLOOR PLAN

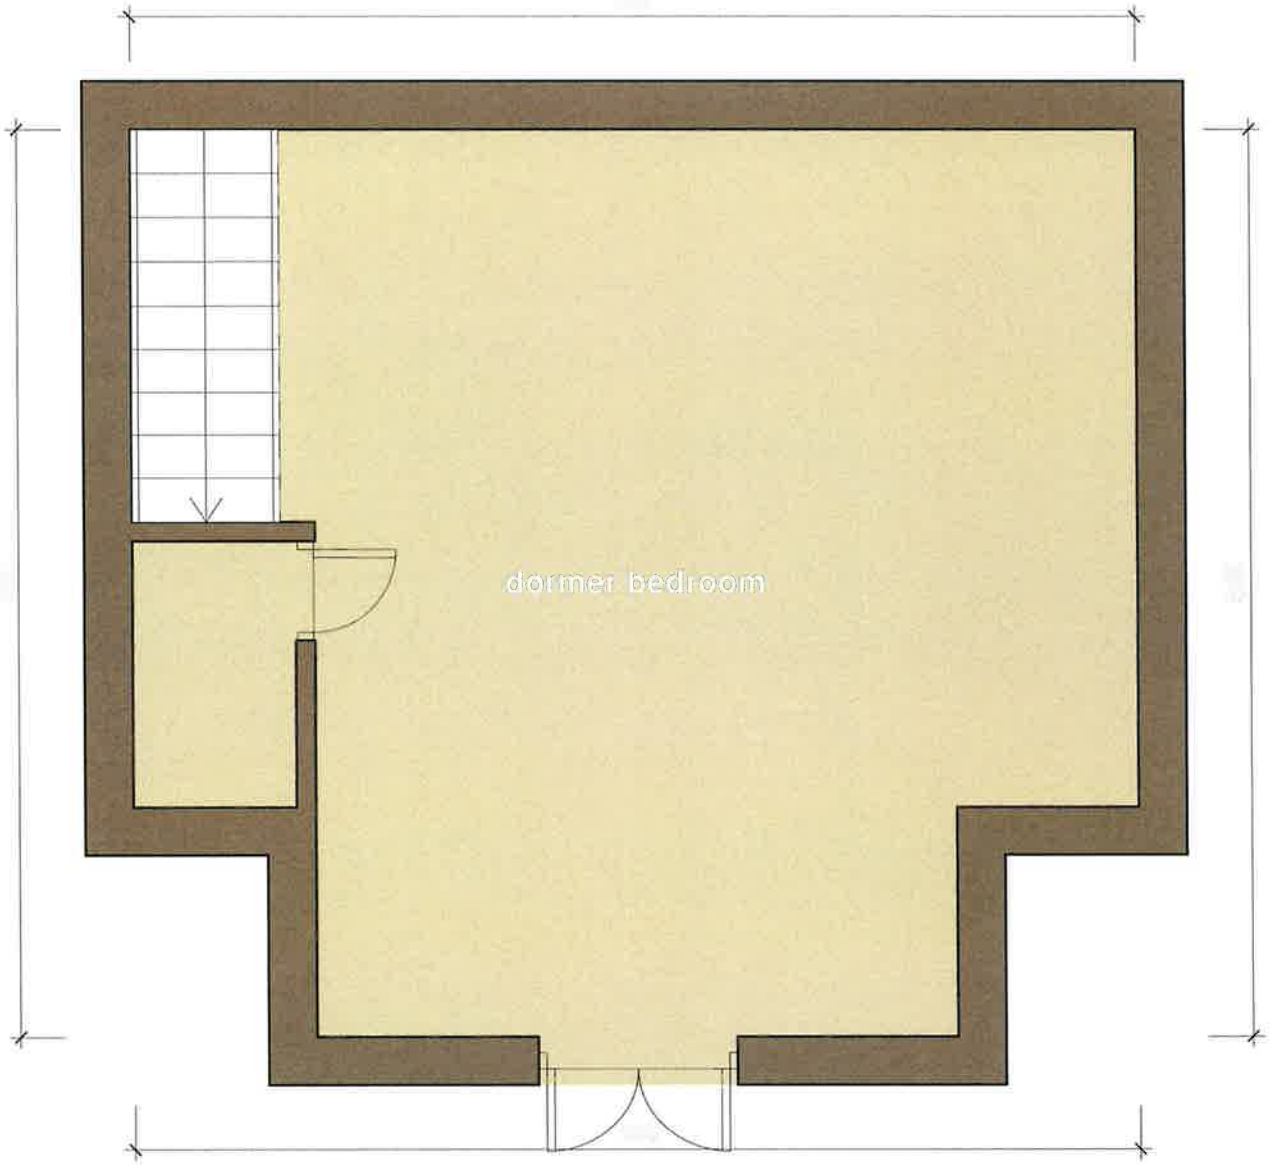

19 WESTFIELD AVE
SCALE 1:50
PROPOSED DORMER PLAN