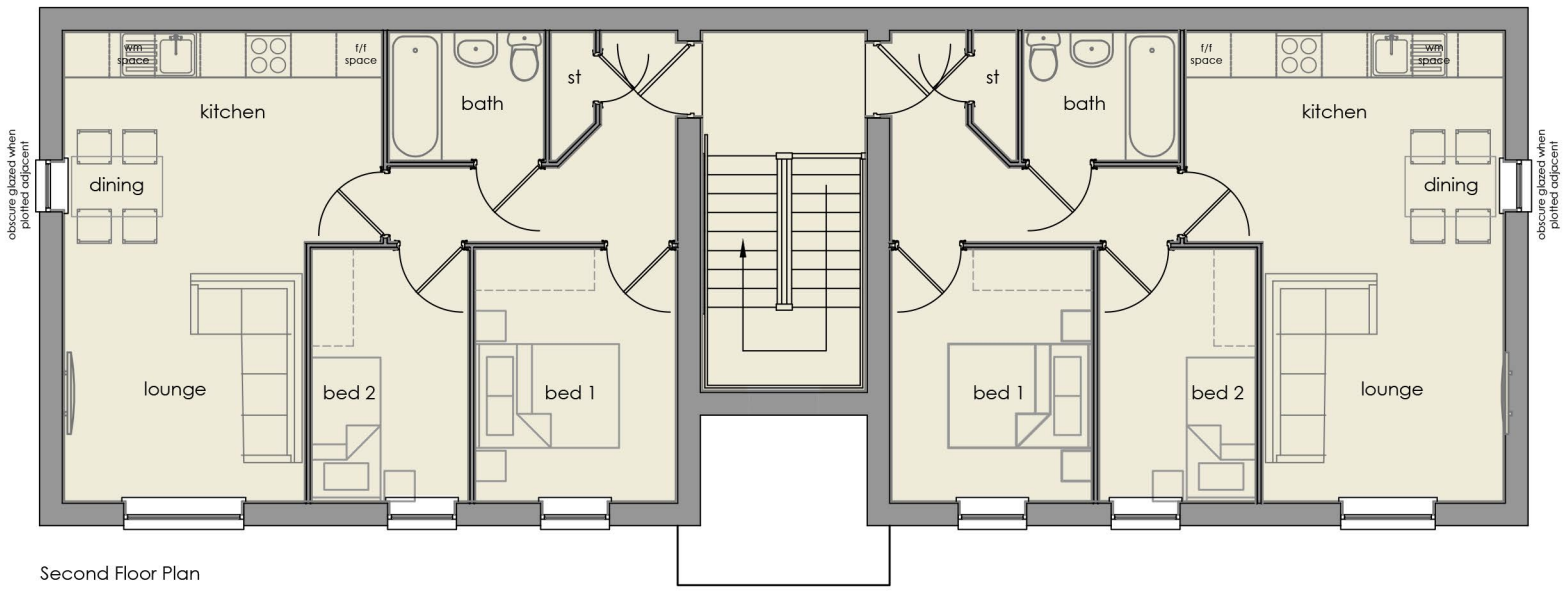

Second Floor Plan

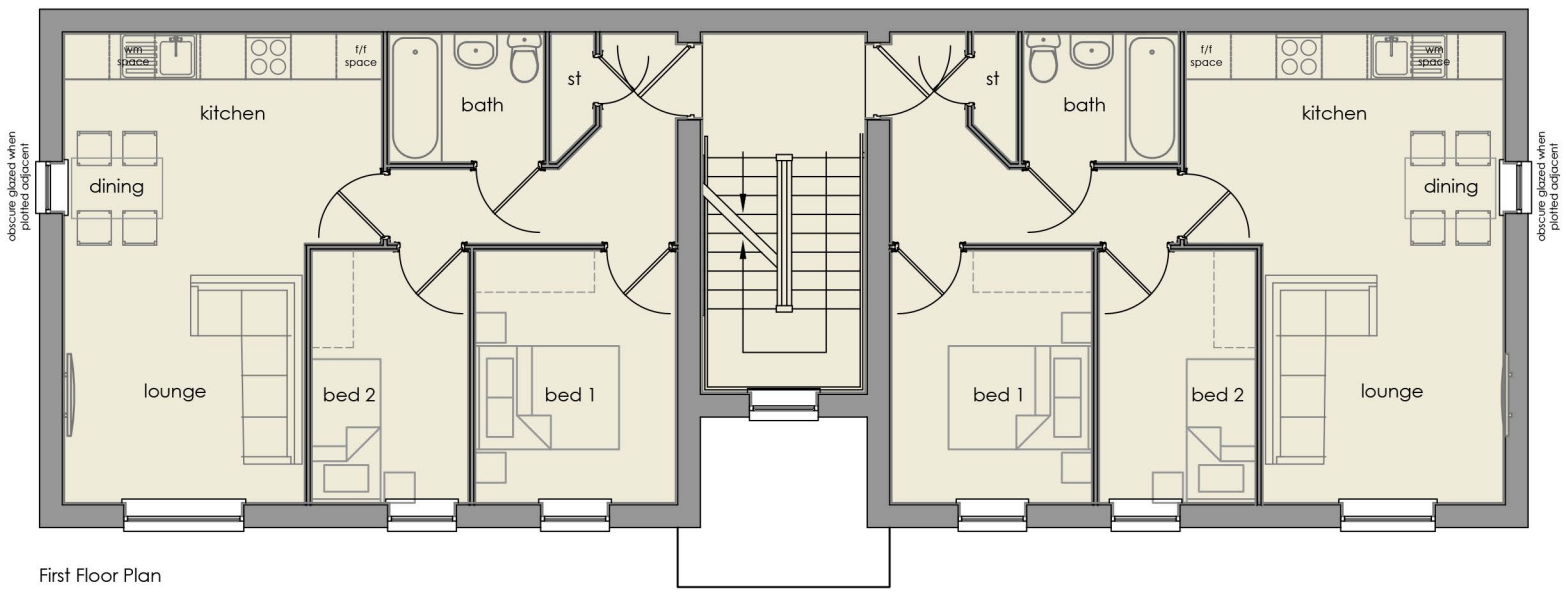

First Floor Plan

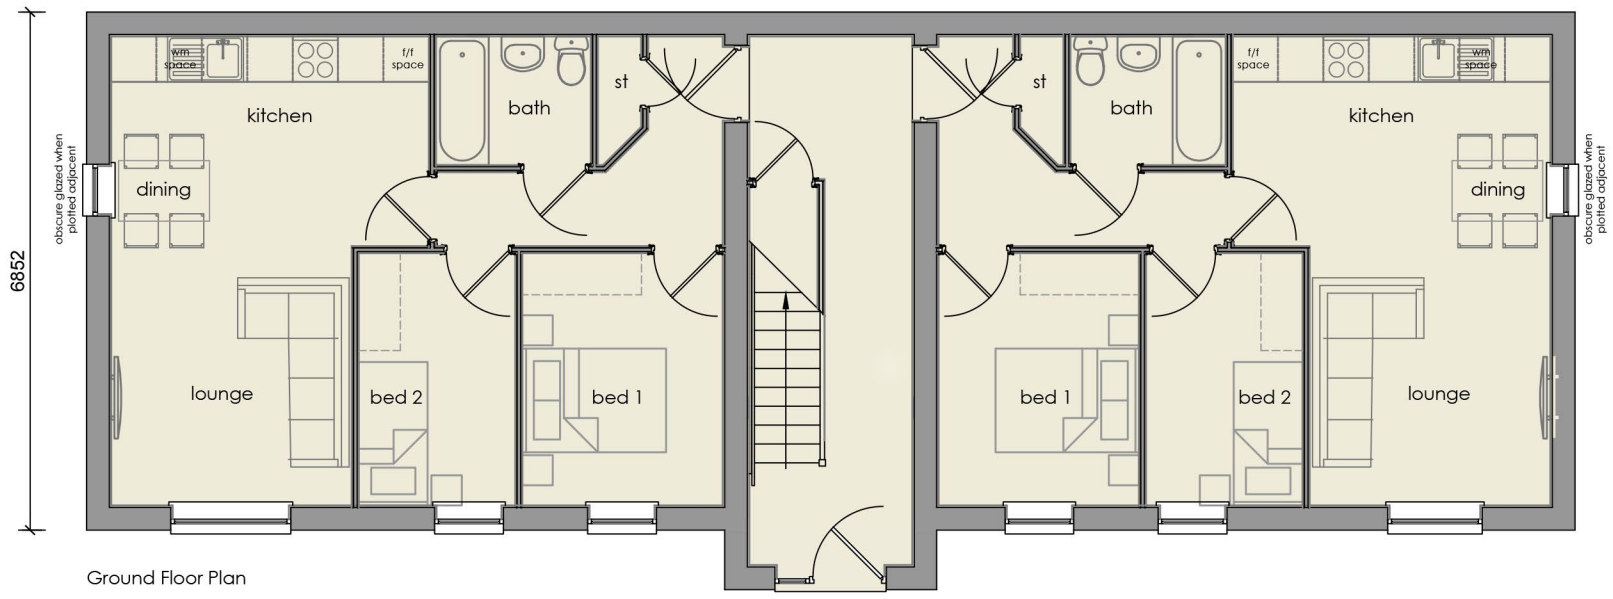

Ground Floor Plan

Specific drawing for plots 44-49 / 93-98 / 99-104 only

C 260422 Plot numbers updated
B 290920 Plot numbers updated
A 200519 Plot numbers added

WISELIVING

project	
client	Wise Living
title	539 Floor Plans
scale @ A3	1:100
date	Sept 20
revision	C
drawing no.	539/01

Vista Architecture & Urban Design
35 Finchwell Road
Handsworth
Sheffield
S13 9AS
www.vista-aud.co.uk

Vista Architecture & Urban Design